F H W A REGION NO.	STATE	FED. AID PROJ. NO.	SHEET NO.	TOTAL SHEETS
3	MD		1	2

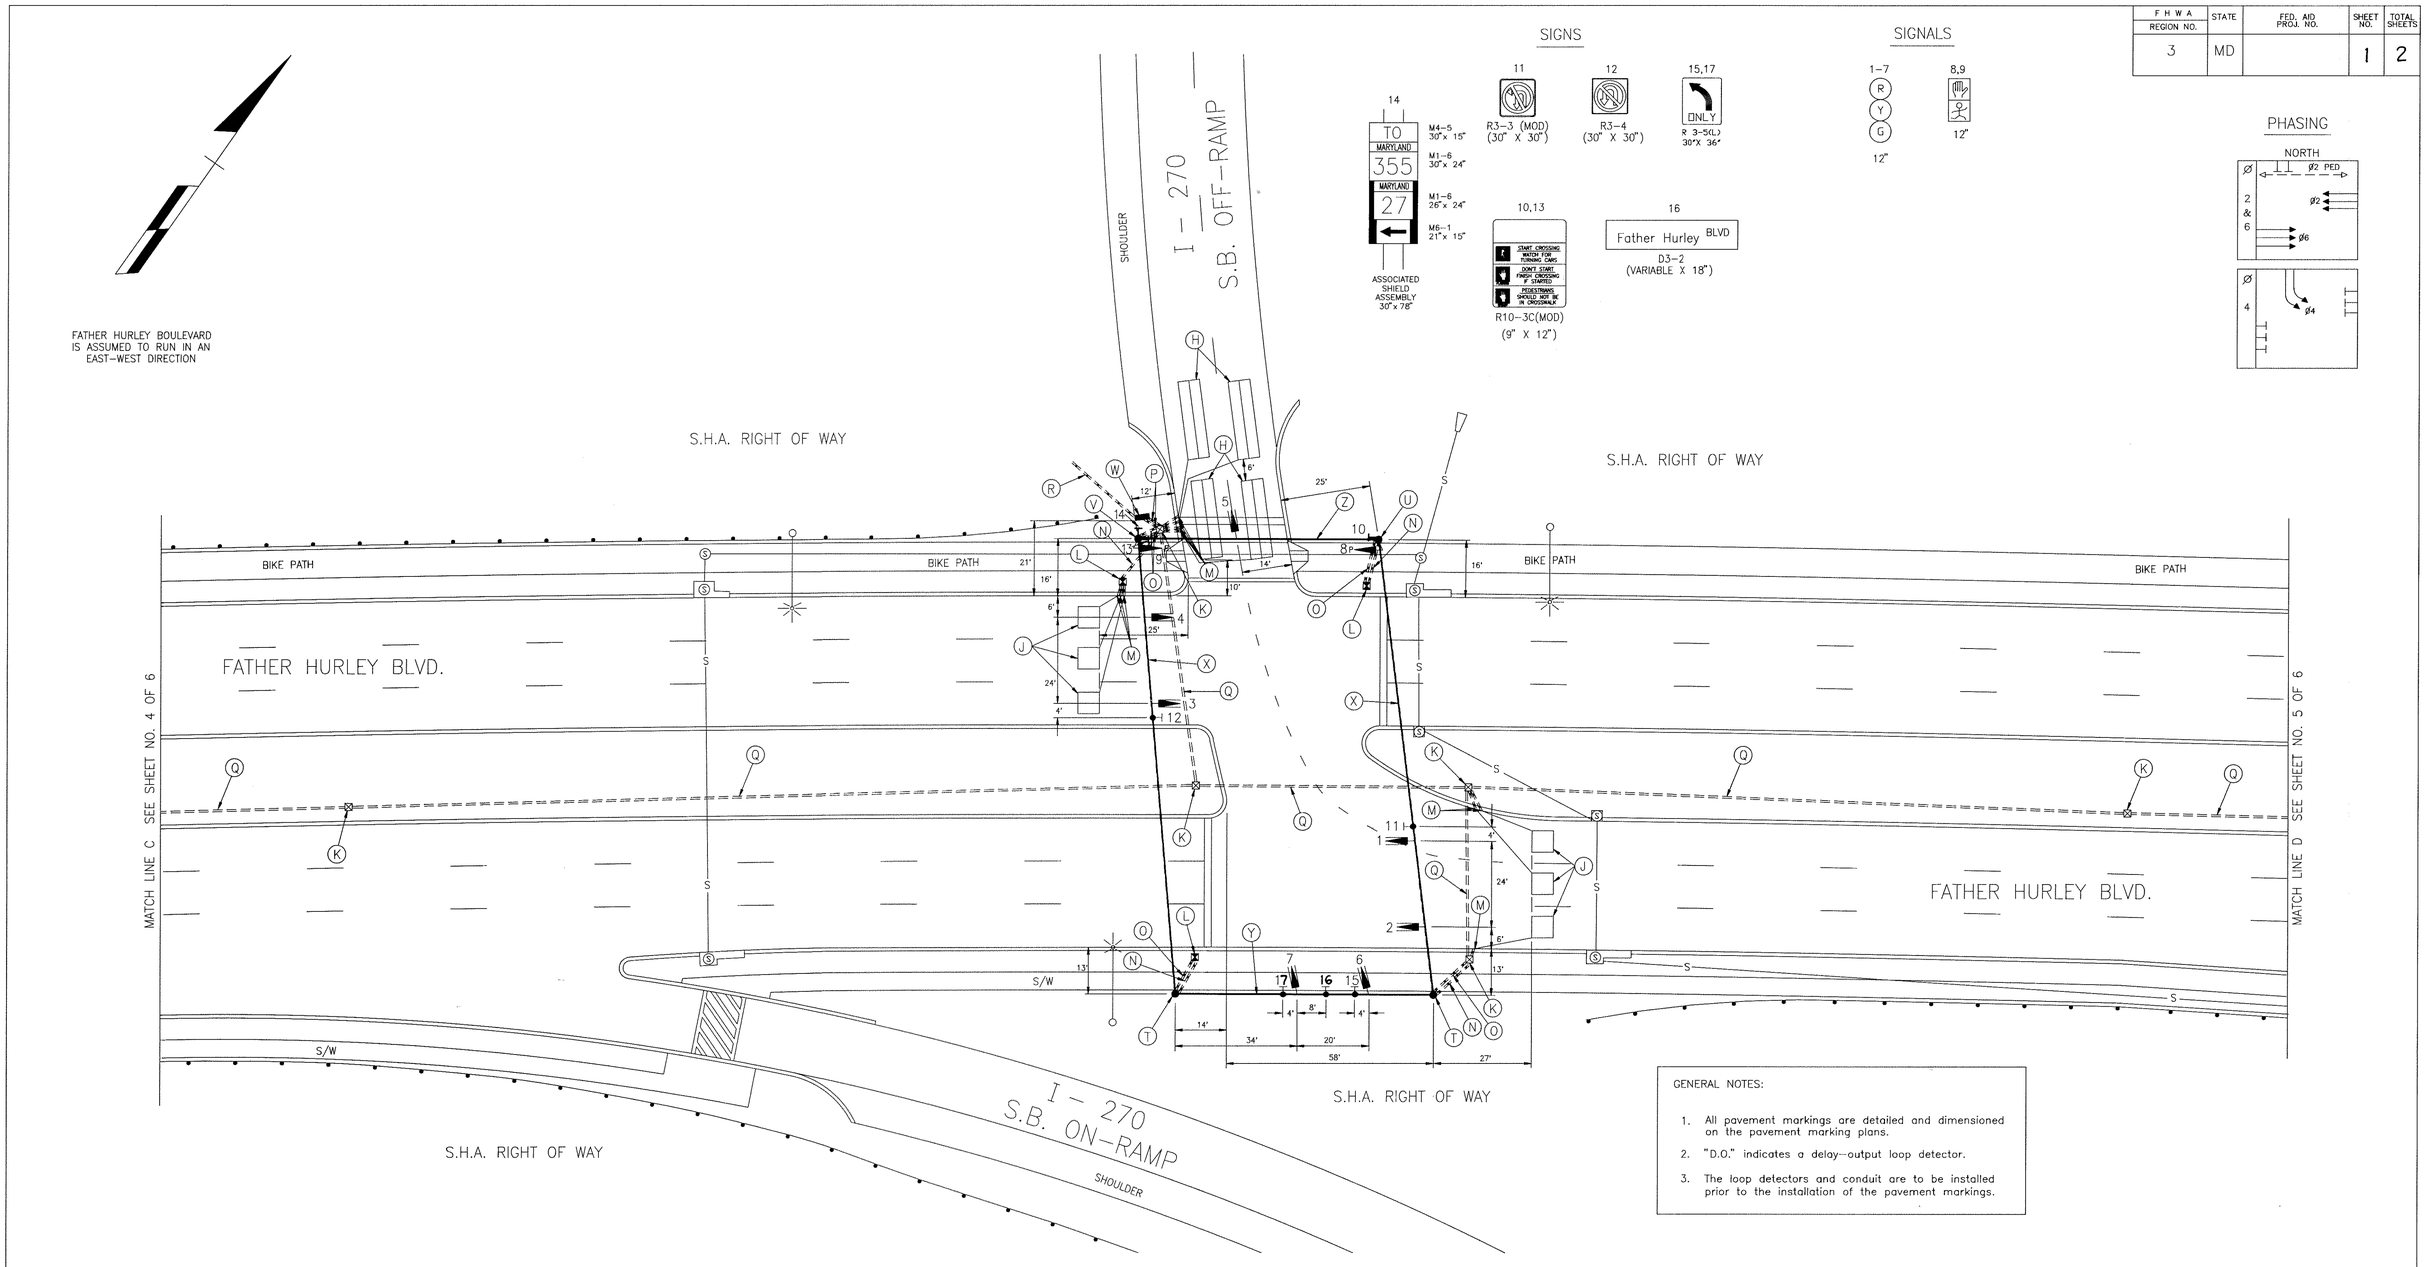

GENERAL NOTES:

1. All pavement markings are detailed and dimensioned on the pavement marking plans.
2. "D.O." indicates a delay-output loop detector.
3. The loop detectors and conduit are to be installed prior to the installation of the pavement markings.

GEOMETRIC LEGEND

PROPOSED

LEGEND OF UNDERGROUND AND OVERHEAD UTILITIES

AERIAL CABLE	A	A
ELECTRIC	E	E
TELEPHONE	T	T
GAS	G	G
SEWER	S	S
WATER	W	W
CABLE TV	TV	TV

STREET TRAFFIC STUDIES, LTD.
Gateway International
1302 Concourse Drive, Suite 104
Linthicum, Maryland 21090
(410) 859-3553
2443ZSHA

REVISIONS

MCDOT APPROVALS

RECOMMENDED BY Gene S. Donaldson 9/2/95
CHIEF, TRANS. SYSTEMS MANAGEMENT SECTION

REVIEWED BY Thomas D. Nirmingham 9/18/95
ENGINEERING SERVICES SPECIALIST
DIVISION OF TRANS. MOBILITY SERVICES

APPROVED BY W. Scott Wright 9/21/95
CHIEF, DIV. OF TRANS. MOBILITY SERVICES

SHA APPROVALS

11/16/95
CHIEF, SIGNAL DESIGN SECTION

ASST. DISTRICT ENGINEER, TRAFFIC

CHIEF, TRAFFIC ENGINEERING DESIGN DIVISION

11/17/95
DIRECTOR, OFFICE OF TRAFFIC AND SAFETY

MDOT – STATE HIGHWAY ADMINISTRATION
Office of Traffic and Safety
TRAFFIC ENGINEERING DESIGN DIVISION

LOG MILE 15 DEC

SIGNAL NUMBER: LOG MILE:

DRAWN BY: S.R.BARANOWSKI (FOR STS)
DES. BY: R.R.ZACHERL (FOR STS)
CHK. BY: 9/21/95 11/15/95

FATHER HURLEY BLVD. AND I-270 S.B. OFF-RAMP
COUNTY MONTGOMERY

DATE: 5-22-95
SCALE: 1"=20'
F.A.P. NO.
S.H.A. NO. BW-824-802-312
TS/STD. NO. 3521
SHEET NO. 1 OF 2