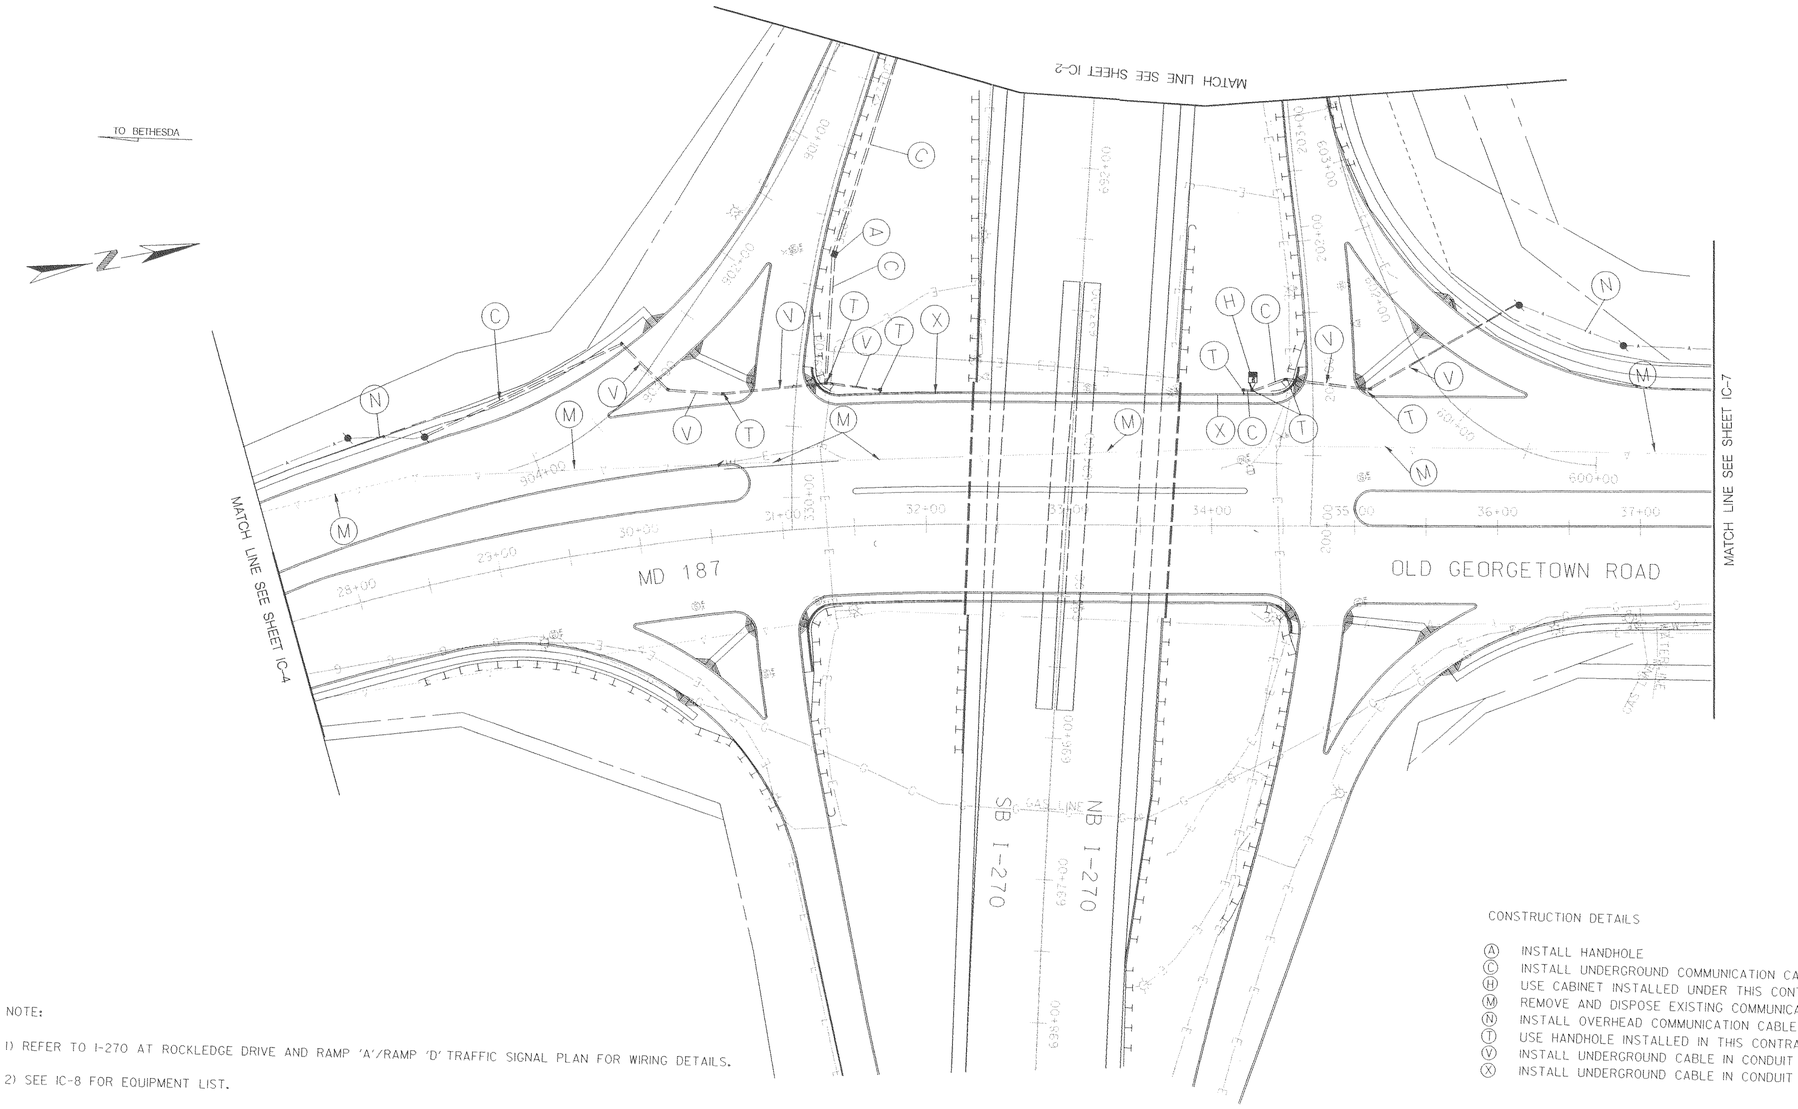

NOTE:

1) REFER TO I-270 AT ROCKLEDGE DRIVE AND RAMP 'A'/RAMP 'D' TRAFFIC SIGNAL PLAN FOR WIRING DETAILS.

2) SEE IC-8 FOR EQUIPMENT LIST.

CONSTRUCTION DETAILS

- (A) INSTALL HANDHOLE
- (C) INSTALL UNDERGROUND COMMUNICATION CABLE IN 4" SCHEDULE 80 PVC - TRENCHED
- (H) USE CABINET INSTALLED UNDER THIS CONTRACT
- (M) REMOVE AND DISPOSE EXISTING COMMUNICATION CABLE..
- (N) INSTALL OVERHEAD COMMUNICATION CABLE AND HARDWARE.
- (T) USE HANDHOLE INSTALLED IN THIS CONTRACT.
- (V) INSTALL UNDERGROUND CABLE IN CONDUIT INSTALLED UNDER THIS CONTRACT
- (X) INSTALL UNDERGROUND CABLE IN CONDUIT LOCATED IN BRIDGE PARAPET.

IC-3

REVISIONS	APPROVALS
2 ADDENDUM NO. 2 NEW SHEET 11/30/00	TEAM LEADER, TRAFFIC ENGINEERING DESIGN DIVISION
	ASST. CHIEF TRAFFIC ENGINEERING DESIGN DIVISION
	CHIEF, TRAFFIC ENGINEERING DESIGN DIVISION
	DIRECTOR, TRAFFIC & SAFETY

KCI TECHNOLOGIES

KCI TECHNOLOGIES INC.
ENGINEERS AND PLANNERS
10 NORTH PARK DRIVE
HUNT VALLEY, MARYLAND
21030-1888
(410) 316-7800

MARYLAND DOT - STATE HIGHWAY ADMINISTRATION
Office of Traffic & Safety
TRAFFIC ENGINEERING DESIGN DIVISION

I-270 INTERCHANGES AT ROCKLEDGE DRIVE AND MD 187
TRAFFIC SIGNAL INTERCONNECT PLAN
I-270 AT MD 187 (OLD GEORGETOWN ROAD)

DRAWN BY: MP	F.A.P. NO.	TS NO.	SHEET NO.
CHECKED BY: JFL	S.H.A. NO. M08995172		273 OF 484
SCALE: 1" = 50'	COUNTY: MONTGOMERY	T.I.M.S. NO.	
DATE: 11-00	LOG MILE:		

M:\1998\0198078\TRAFFIC\