F H WA REGION NO	STATE	FED. AID PROJ. NO	SHEET NO.	TOTAL SHEETS
3	MD.		141	154

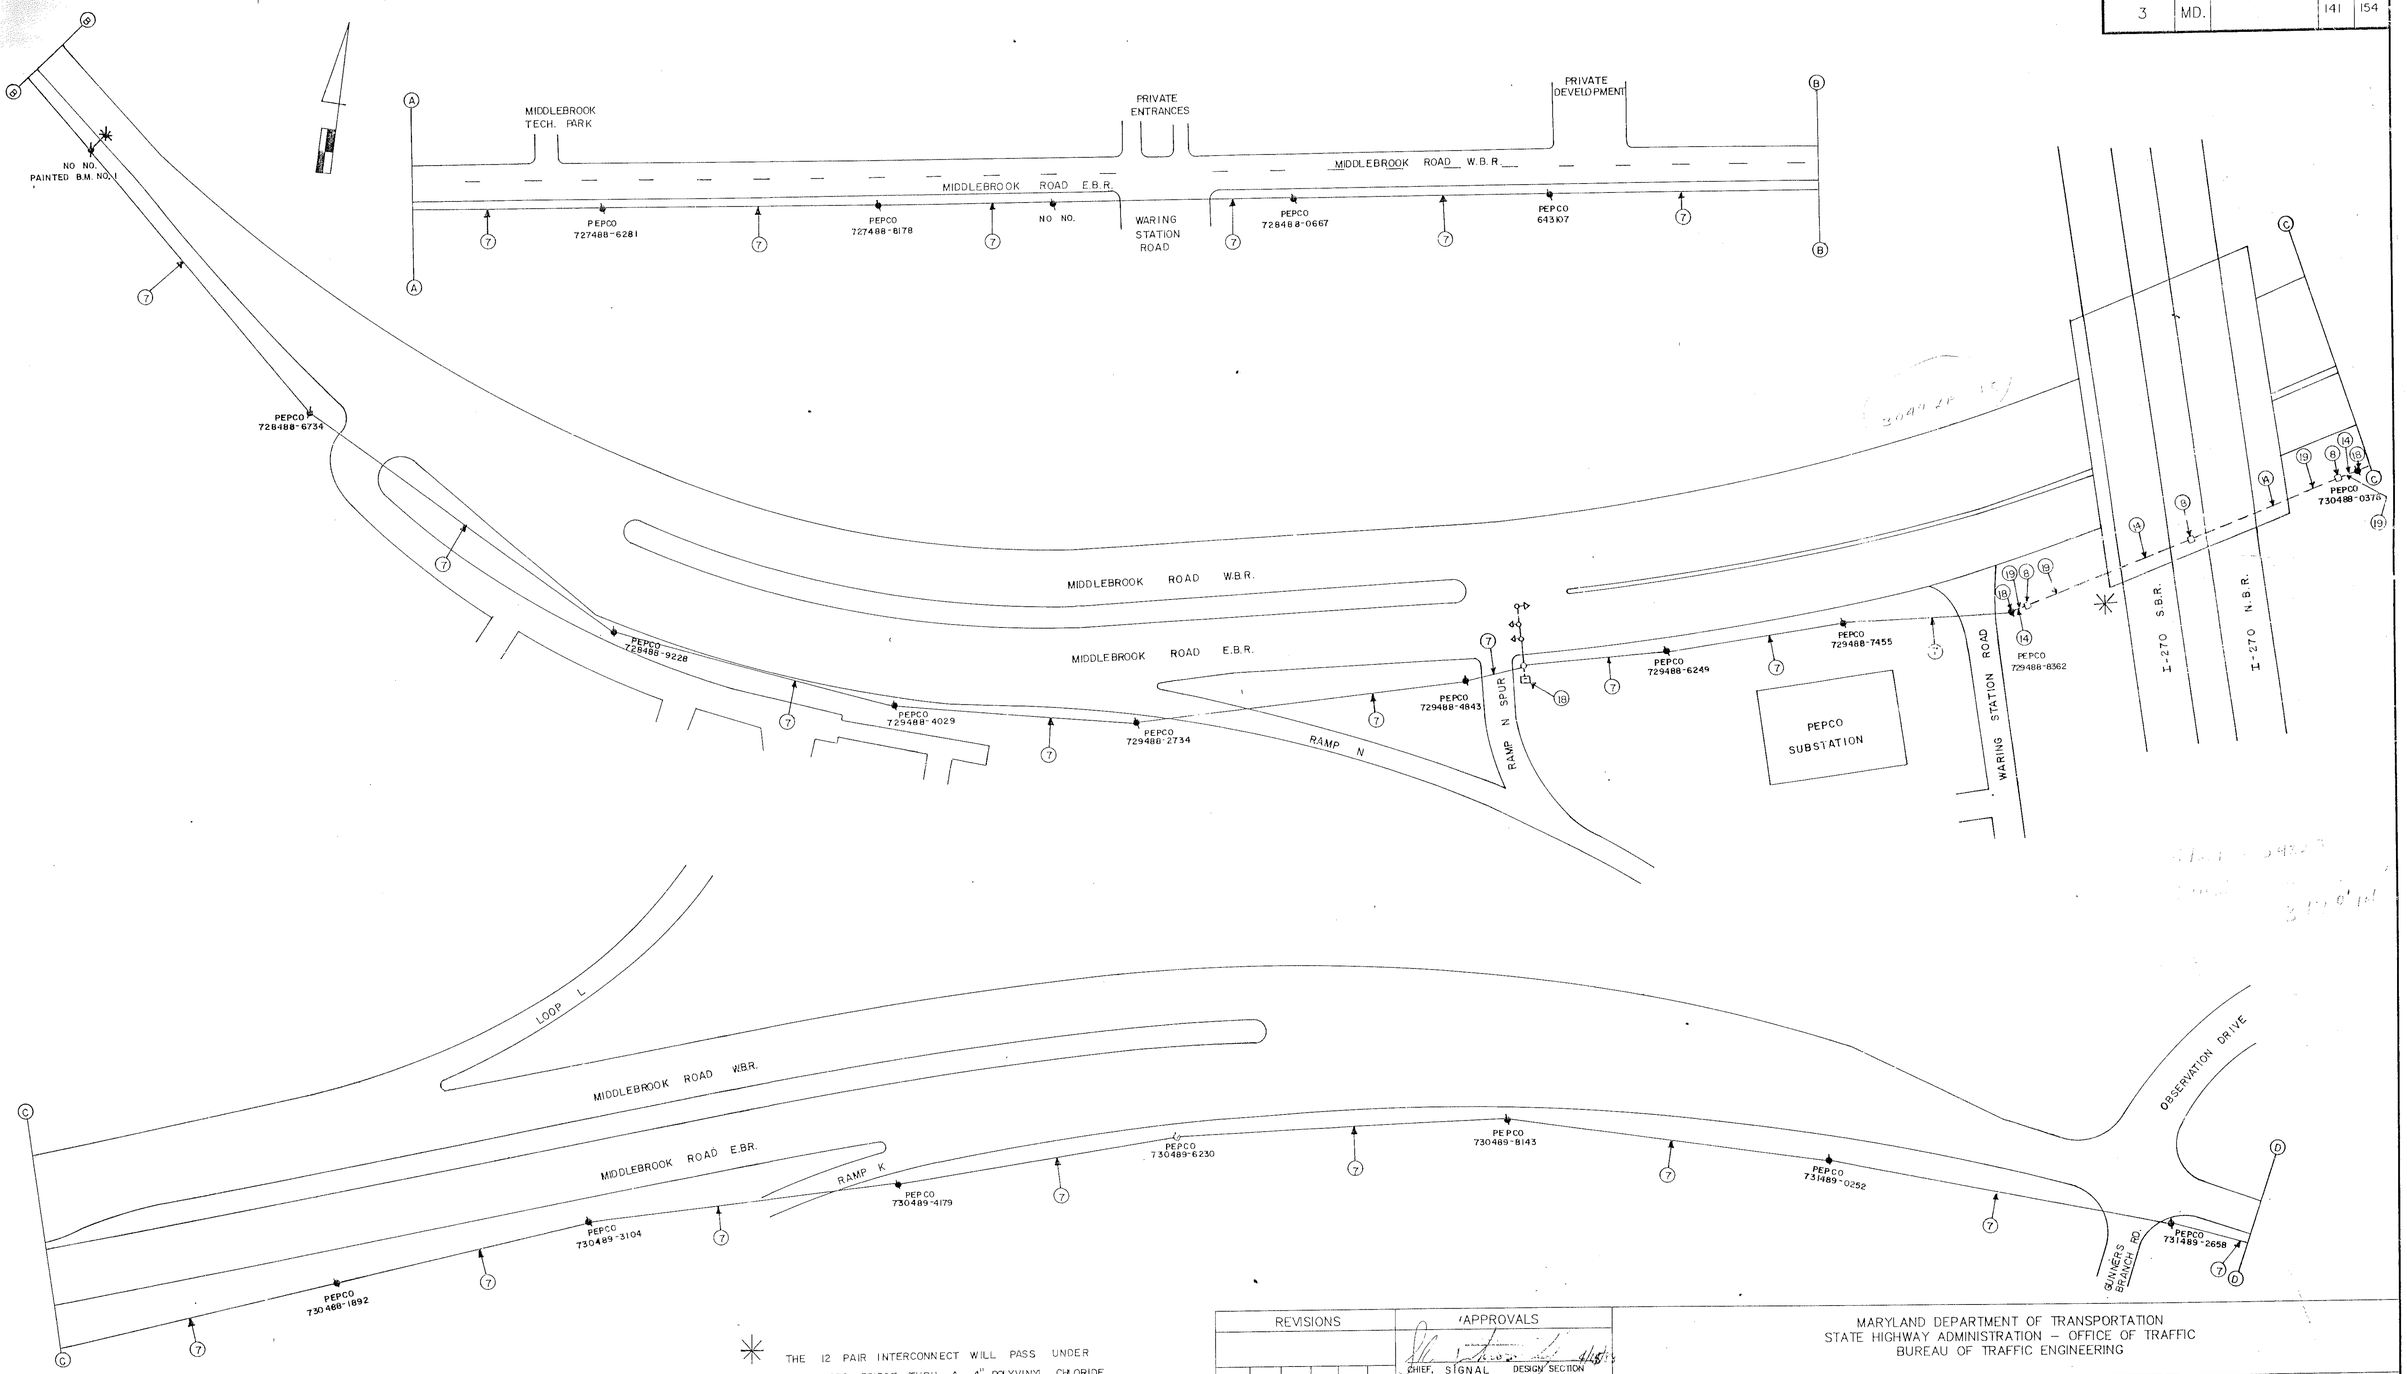

✳ THE 12 PAIR INTERCONNECT WILL PASS UNDER THE I-270 BRIDGE THRU A 4" POLYVINYL CHLORIDE CONDUIT SUSPENDED BELOW THE BRIDGE.

REVISIONS	APPROVALS
	CHIEF, SIGNAL DESIGN SECTION 4/15/88
	ASST. DISTRICT ENGINEER, TRAFFIC 4-15-88
	CHIEF, BUREAU OF TRAFFIC ENGINEERING
	DEPUTY CHIEF ENGINEER, OFFICE OF TRAFFIC 4/15/88

MARYLAND DEPARTMENT OF TRANSPORTATION
STATE HIGHWAY ADMINISTRATION – OFFICE OF TRAFFIC
BUREAU OF TRAFFIC ENGINEERING

DRAWN BY GENE SIMMERS
DES. BY: GENE SIMMERS
CHK. BY: 4/15/88

I-270 AT MIDDLEBROOK ROAD – RAMP 'N' SPUR – INTERCONNECT

COUNTY: MONTGOMERY

DATE: 3-28-88
SCALE: 1" = 50'
F.A.P. NO. I-IR-270-7(113)79
S.H.A. NO. M-401-506-372
TS/FILE NO. 2431 X
SHEET NO. 141 OF 154