BORDER REV: DATE: June 1, 2004

NOTE: MD 27 IS CONSIDERED TO RUN
IN A NORTH / SOUTH DIRECTION

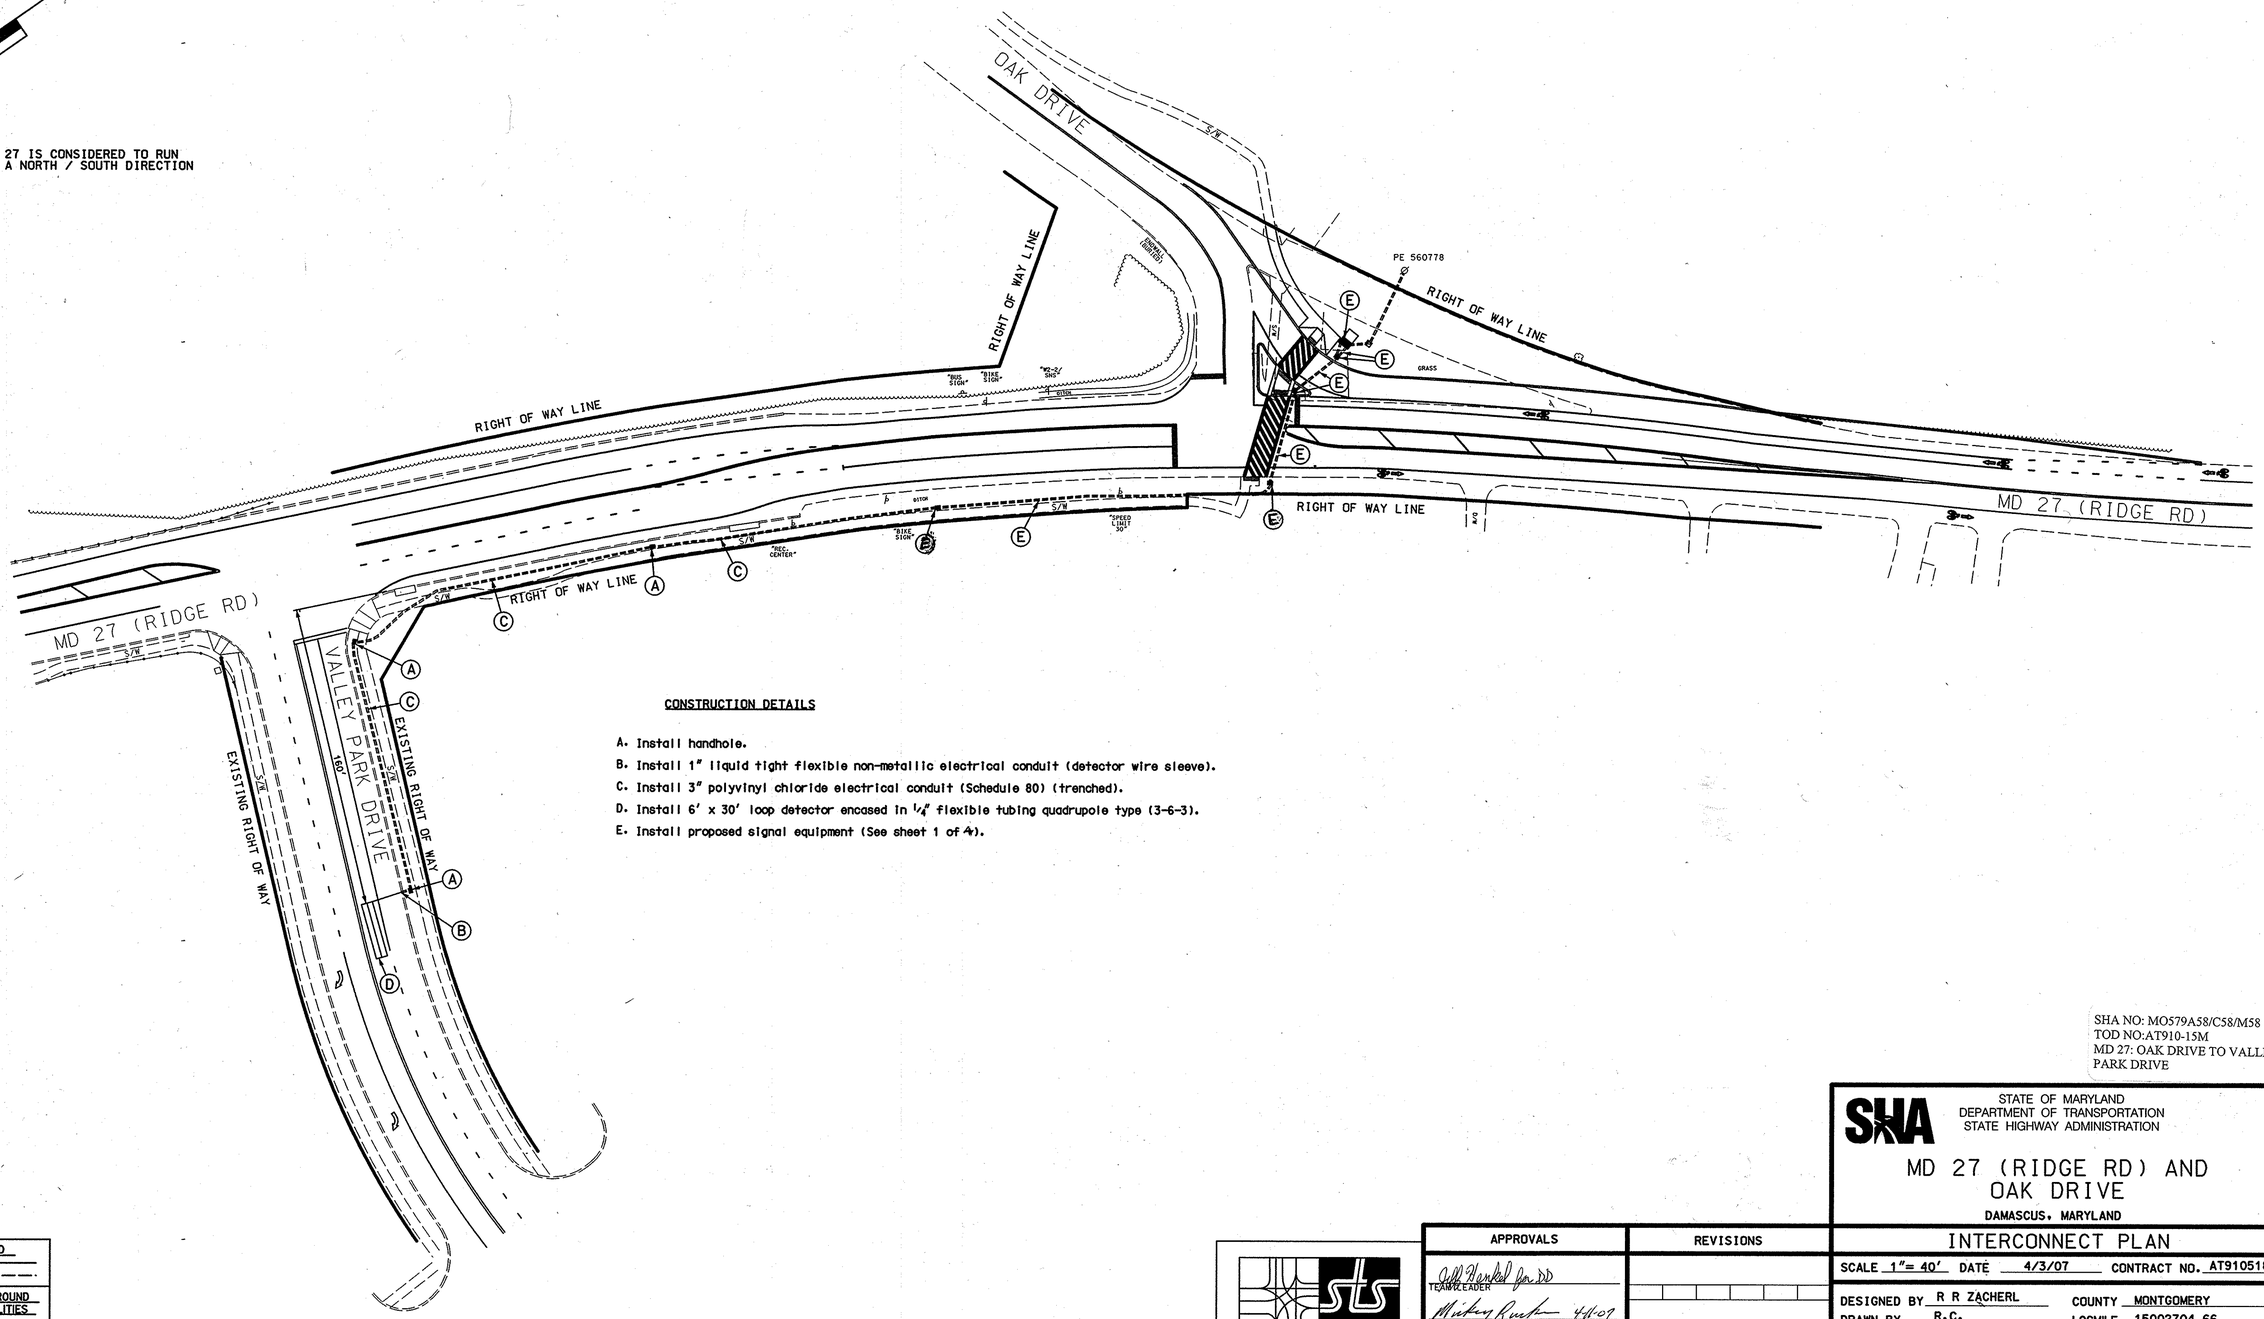

CONSTRUCTION DETAILS

A. Install handhole.
B. Install 1" liquid tight flexible non-metallic electrical conduit (detector wire sleeve).
C. Install 3" polyvinyl chloride electrical conduit (Schedule 80) (trenched).
D. Install 6' x 30' loop detector encased in 1/4" flexible tubing quadrupole type (3-6-3).
E. Install proposed signal equipment (See sheet 1 of 4).

SHA NO: MO579A58/C58/M58
TOD NO:AT910-15M
MD 27: OAK DRIVE TO VALLEY PARK DRIVE

STATE OF MARYLAND
DEPARTMENT OF TRANSPORTATION
STATE HIGHWAY ADMINISTRATION

MD 27 (RIDGE RD) AND OAK DRIVE

DAMASCUS, MARYLAND

INTERCONNECT PLAN

SCALE 1"= 40' DATE 4/3/07 CONTRACT NO. AT9105185

DESIGNED BY R R ZACHERL
DRAWN BY R.C.
CHECKED BY
F.A.P. NO.
COUNTY MONTGOMERY
LOGMILE 15002704.66
TIMS NO. H934
TOD NO.

TS NO. 4563 | DRAWING NO. 2 OF 4 | SHEET NO. OF

APPROVALS	
TEAM LEADER	
ASST. DIV. CHIEF	4-11-07
DIVISION CHIEF	4/12/07
OFFICE DIRECTOR	4/12/07

REVISIONS

STREET TRAFFIC STUDIES, LTD.
400 Crain Hwy. NW.
Glen Burnie, MD 21061
Ph (410) 590-5500
Fax (410) 590-6637
51391c.dgn

PLOTTED: $DATETIME$
FILE: $FILE$

GEOMETRIC LEGEND
PROPOSED
EXISTING

LEGEND OF UNDERGROUND AND OVERHEAD UTILITIES
AERIAL CABLE —A—A—
ELECTRIC —E—E—
TELEPHONE —T—T—
GAS —G—G—
SEWER —S—S—
WATER —W—W—
CABLE TV —TV—TV—

\\SHA0001\shs\51391\51391c.dgn 4/27/2007 1:25:24 PM