F H WA REGION NO	STATE	FED. AID PROJ. NO	SHEET NO.	TOTAL SHEETS
3	MD.		4	4

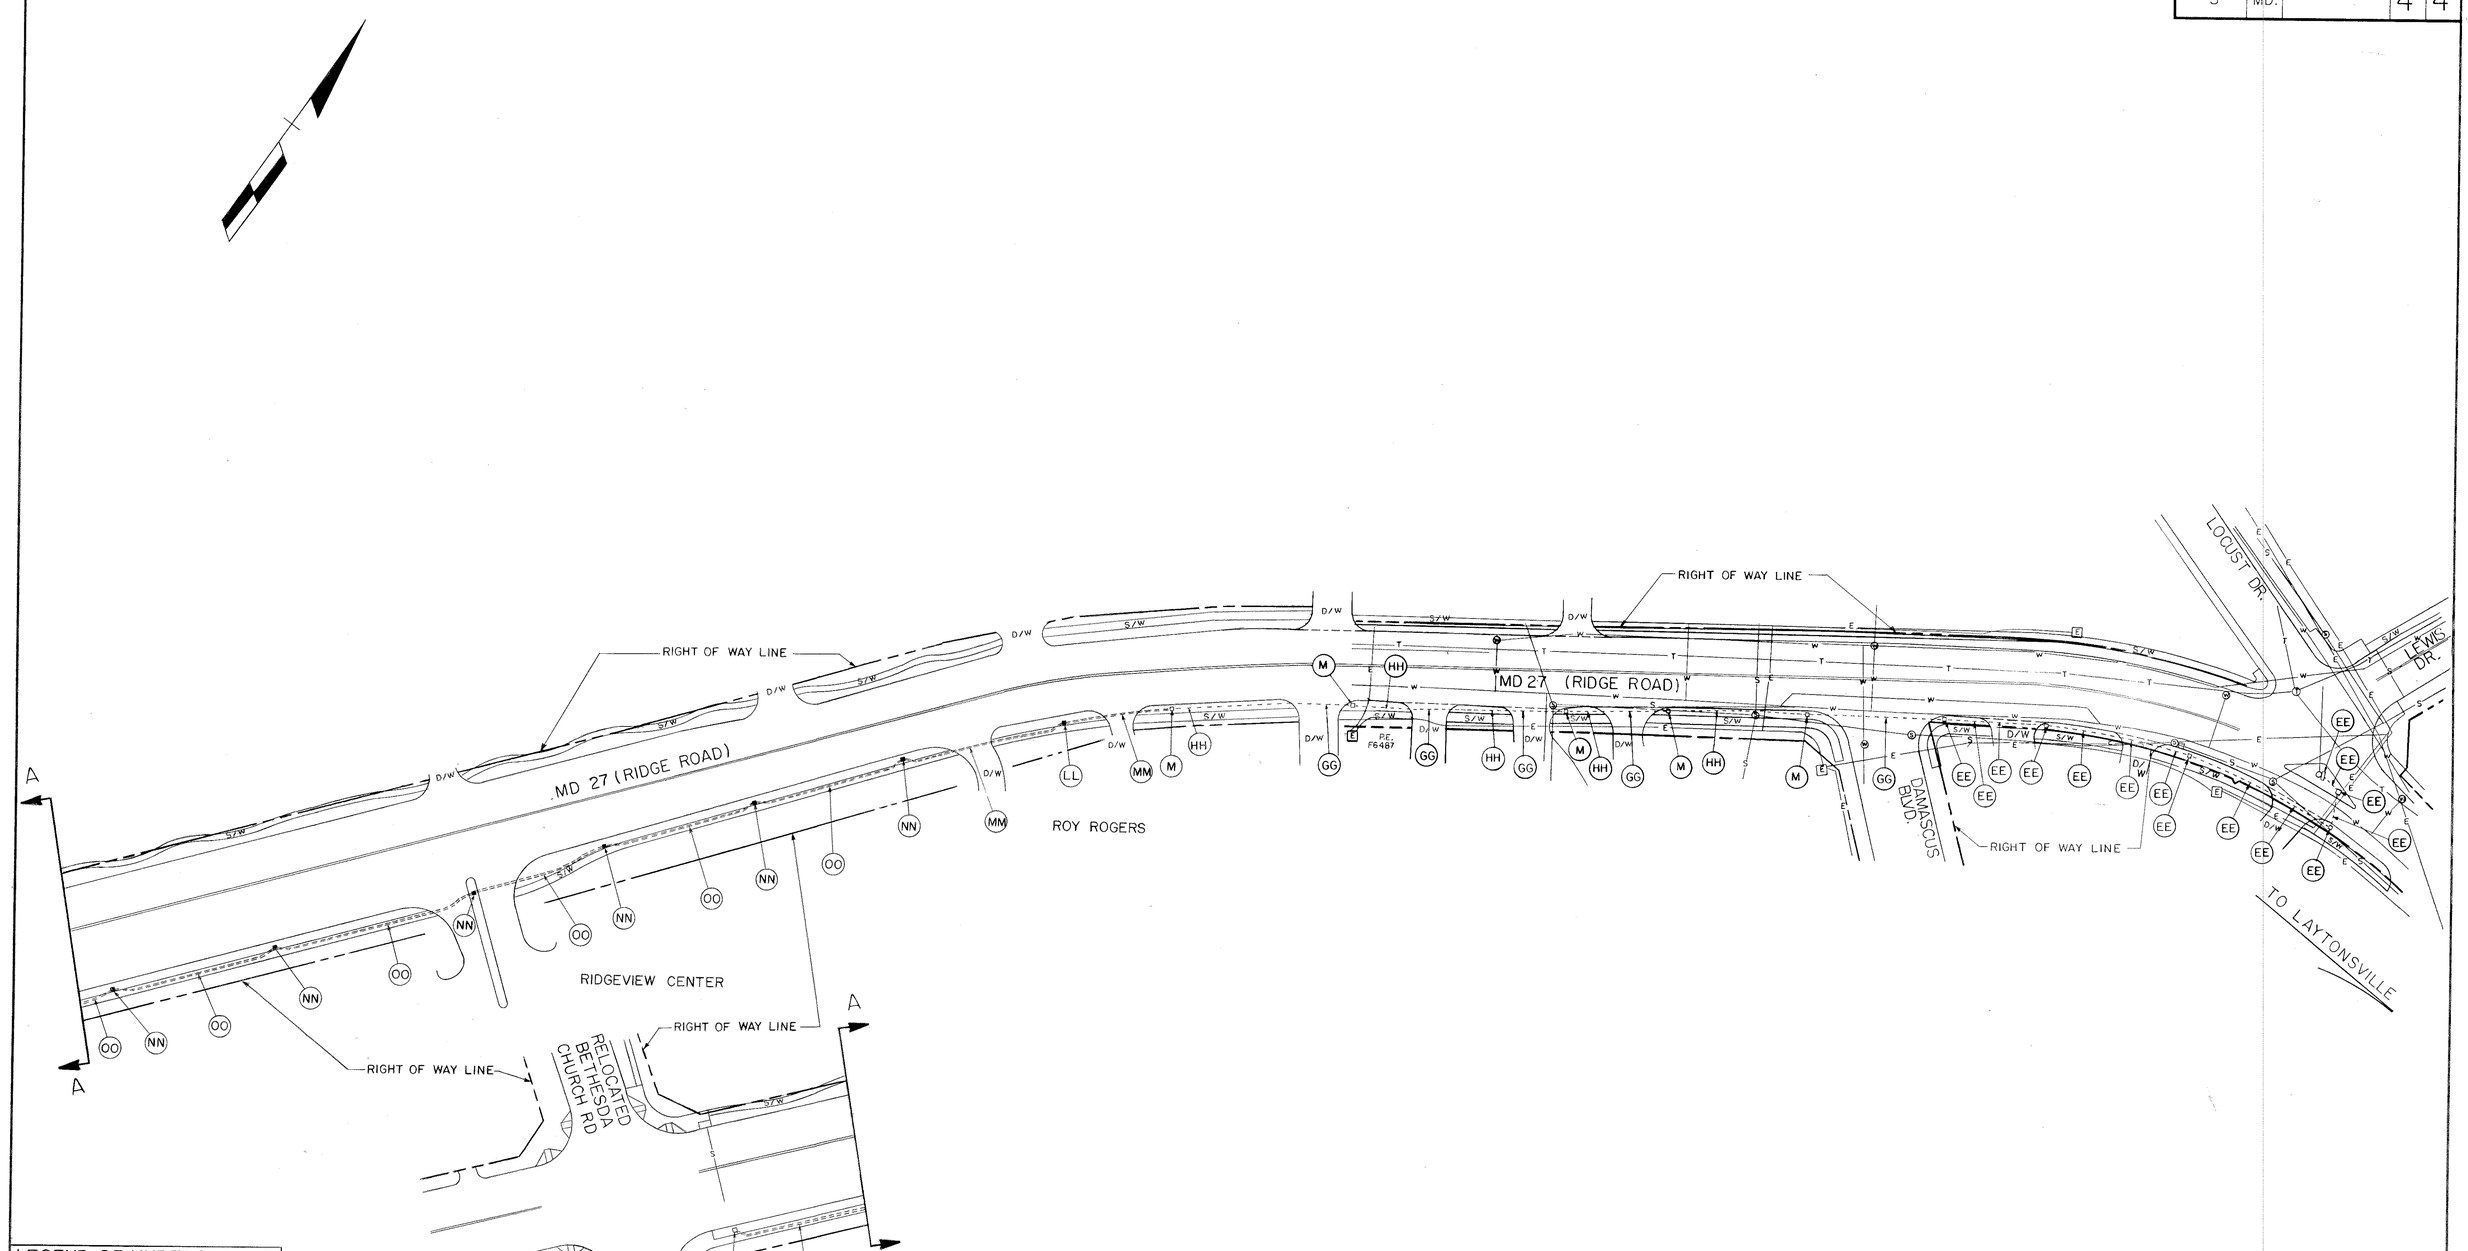

LEGEND OF UNDERGROUND AND OVERHEAD UTILITIES

AERIAL CABLE	A
ELECTRIC	E
TELEPHONE	T
GAS	G
SEWER	S
WATER	W
CABLE TV	TV

STREET TRAFFIC STUDIES, LTD.®
Gateway International
1302 Concourse Drive, Suite 104
Linthicum, Maryland 21090
(301) 859-3553

REVISIONS

APPROVALS

For: Dimitrios A. Zafiris 9-13-89
CHIEF, SIGNAL DESIGN SECTION

9-14-89
ASST. DISTRICT ENGINEER, TRAFFIC

9-14-89
CHIEF, BUREAU OF TRAFFIC ENGINEERING

DEPUTY CHIEF ENGINEER, OFFICE OF TRAFFIC

MARYLAND DEPARTMENT OF TRANSPORTATION
STATE HIGHWAY ADMINISTRATION – OFFICE OF TRAFFIC
BUREAU OF TRAFFIC ENGINEERING

DRAWN BY S.THACKER (FOR STS)
DES. BY: R.ZACHERL (FOR STS)
CHK. BY: 9/12/89 9-13-89

INTERCONNECT PLAN MD 27 FROM LEWIS/LOCUST DRIVES TO BETHESDA CHURCH ROAD

COUNTY: MONTGOMERY

DATE: 3-31-88
SCALE: 1" = 50'
F.A.P. NO.
S.H.A. NO. M-549-501-383
TS/FILE NO. 2449X
SHEET NO. 4 OF 4

15002706, 56