K&E BALTIMORE 17 0153 PHOENIX 54090+

FED. ROAD DIV. NO.	STATE	FED. AID PROJ. NO.	SHEET NO.	TOTAL SHEETS
3	MD.			

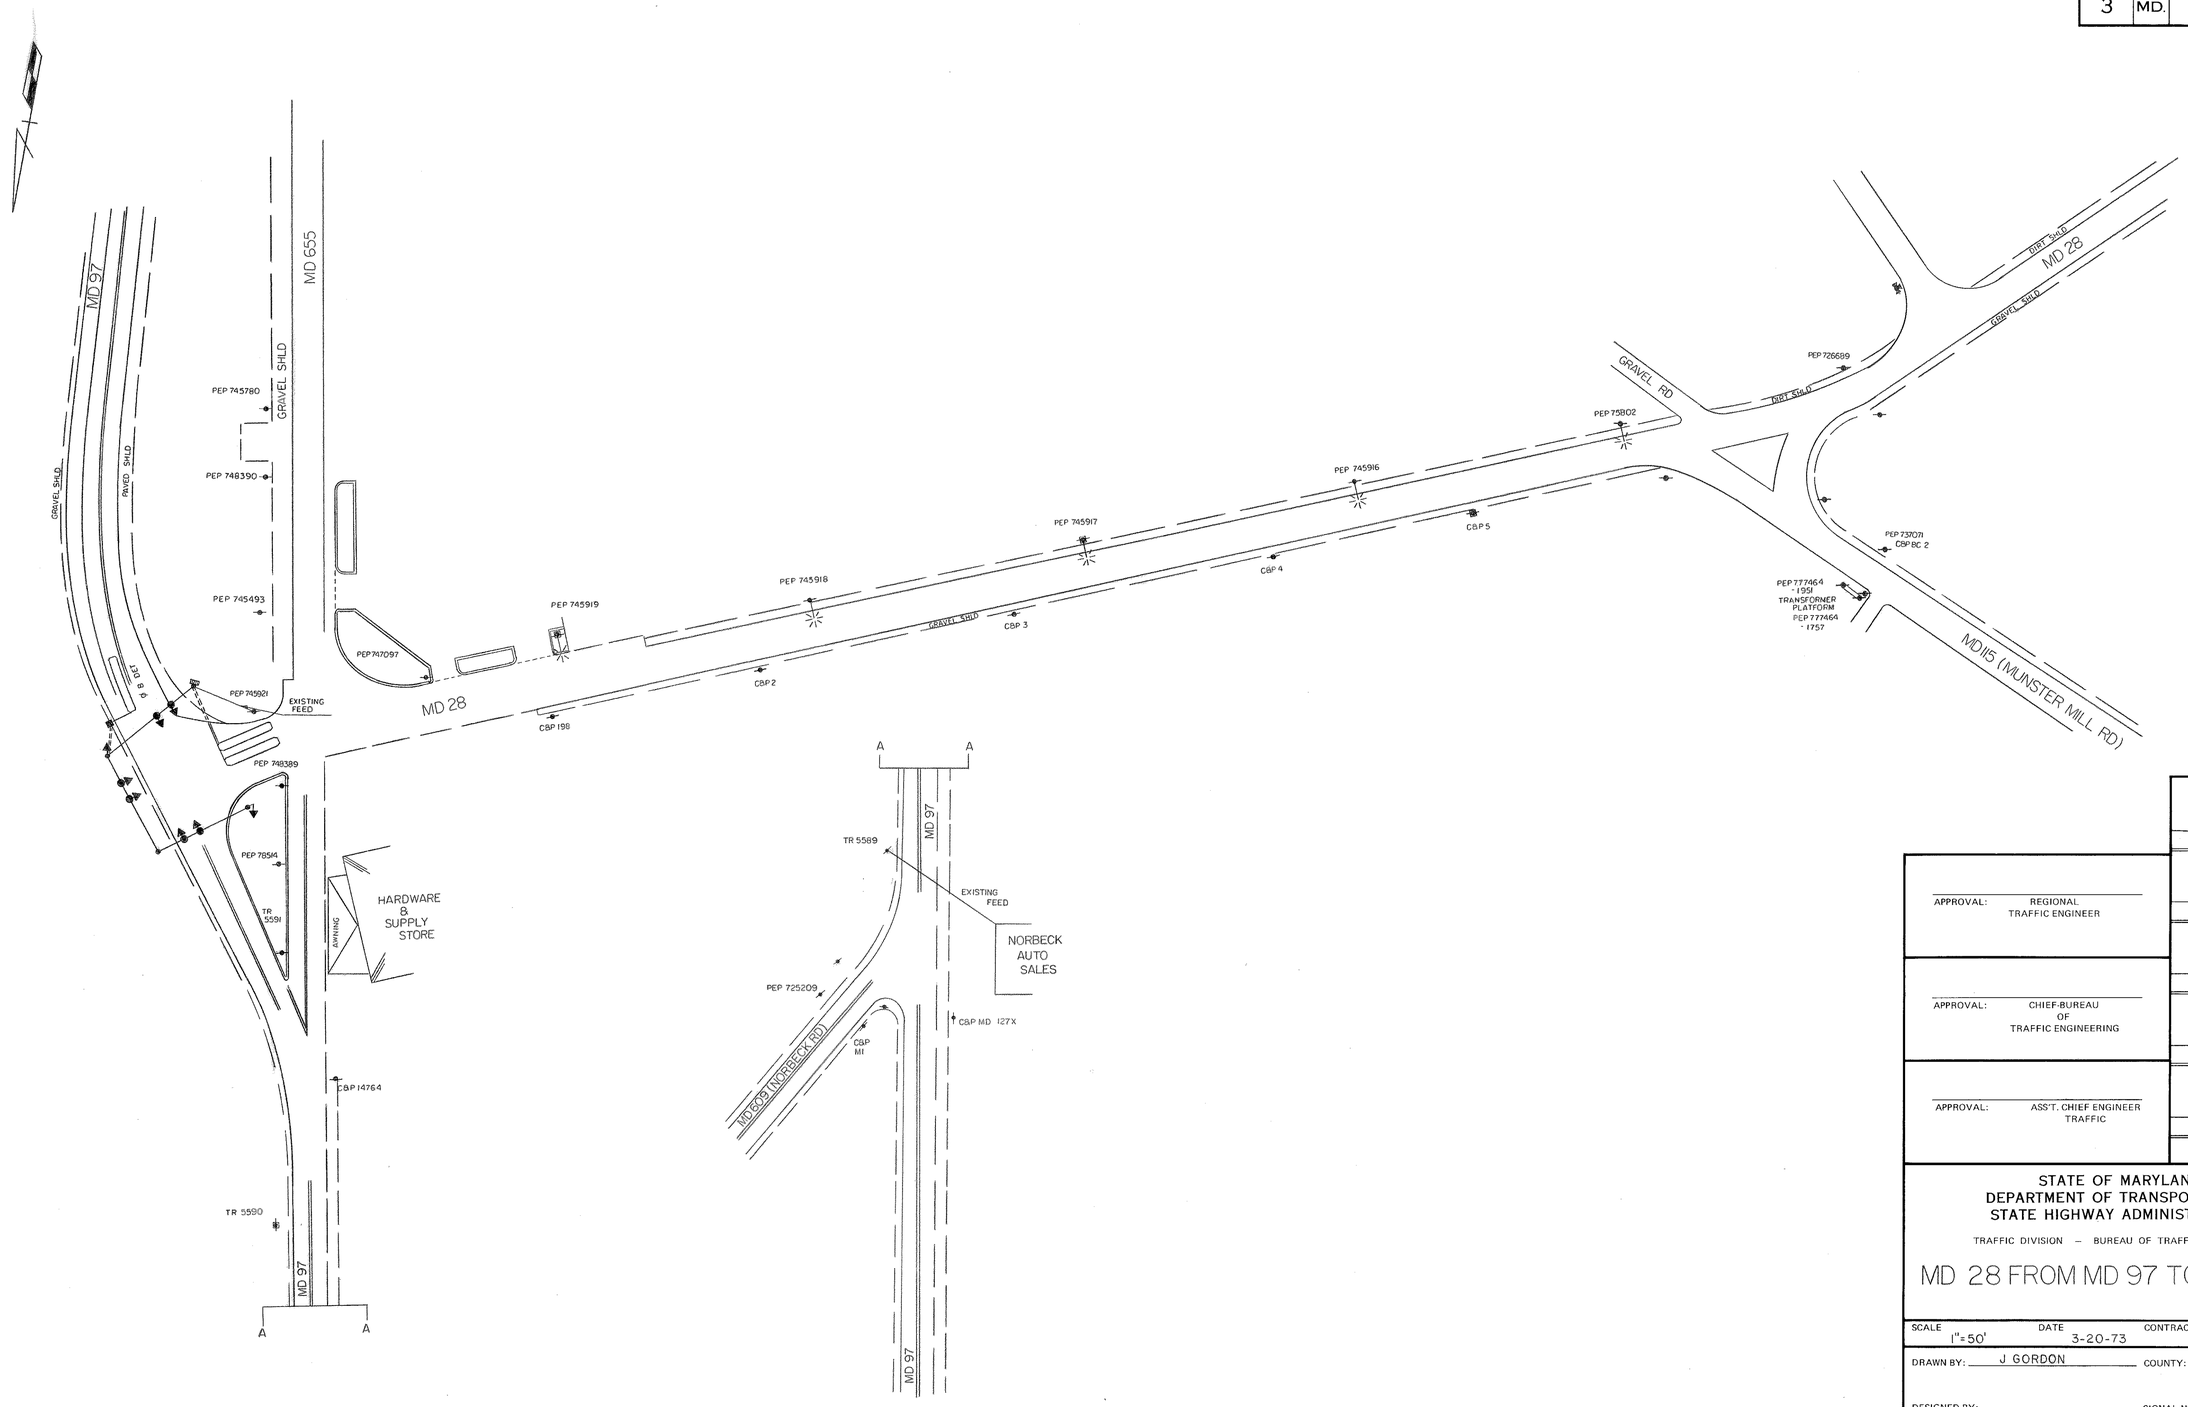

APPROVAL: REGIONAL TRAFFIC ENGINEER

APPROVAL: CHIEF-BUREAU OF TRAFFIC ENGINEERING

APPROVAL: ASS'T. CHIEF ENGINEER TRAFFIC

REVISIONS

STATE OF MARYLAND
DEPARTMENT OF TRANSPORTATION
STATE HIGHWAY ADMINISTRATION

TRAFFIC DIVISION – BUREAU OF TRAFFIC ENGINEERING

MD 28 FROM MD 97 TO MD 115

SCALE 1"=50' DATE 3-20-73 CONTRACT NO.

DRAWN BY: J GORDON COUNTY: MONTGOMERY

DESIGNED BY: SIGNAL NO.:

CHECKED BY:

DRAWING NO. TS-552