F H W A REGION NO.	STATE	FED. AID PROJ. NO.	SHEET NO.	TOTAL SHEETS
3	MD		2	2

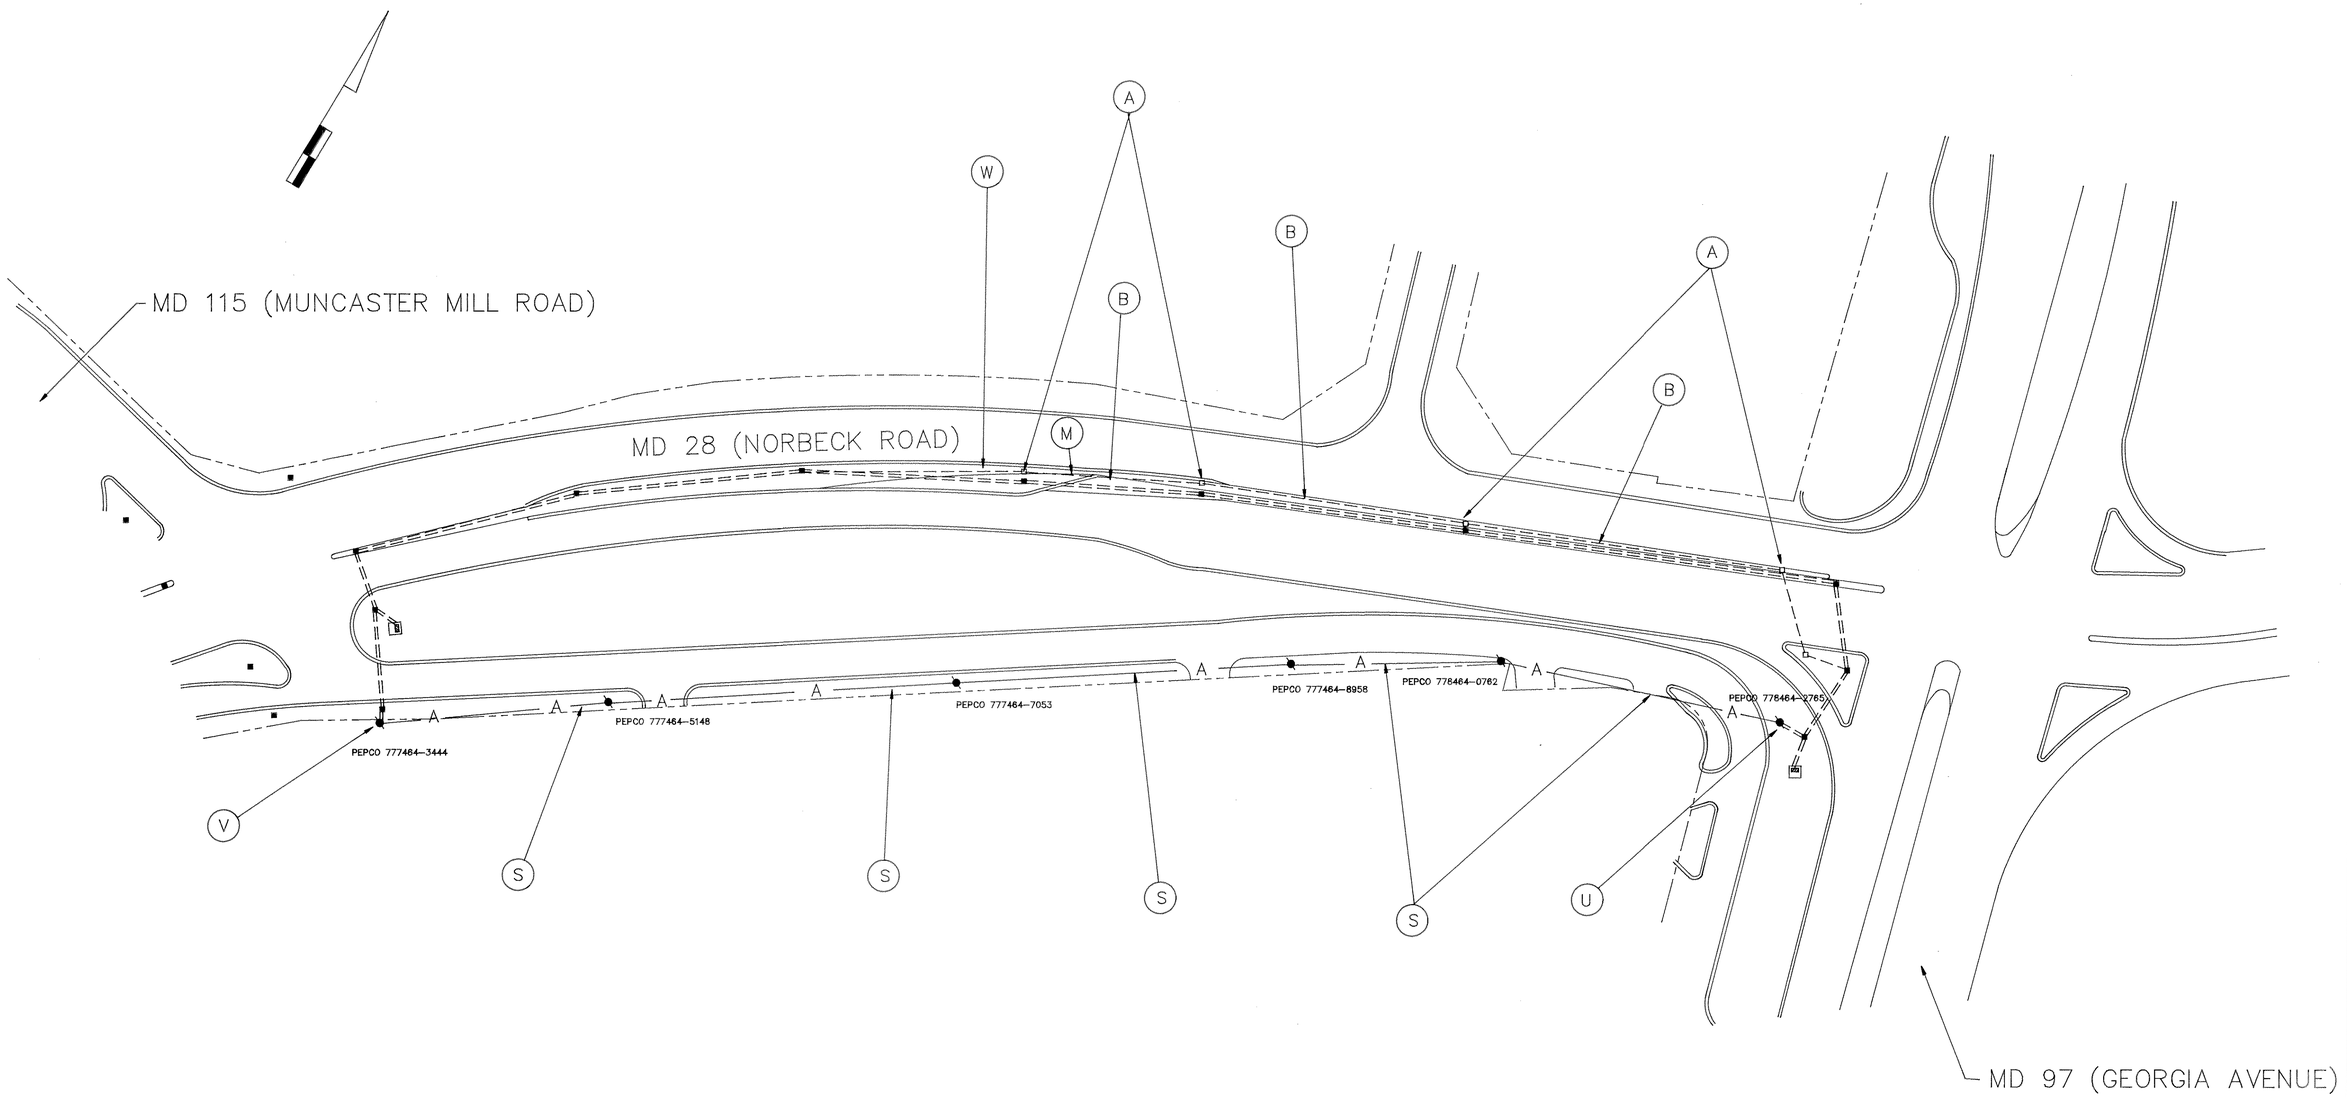

UTILITY LEGEND

G	G	GAS MAIN
W	W	WATER MAIN
S	S	SEWER MAIN
E	E	ELECTRIC CABLES
A	A	AERIAL CABLES

LEE CUNNINGHAM & ASSOCIATES, INC.
9891 BROKEN LAND PARKWAY, SUITE 300, COLUMBIA, MD 21046
WASHINGTON (301) 596-7900 BALTIMORE (301) 290-5920
1-800-613-9006

REVISIONS		
A	AUGUST 8, 1990 RECONSTRUCT SIGNAL BW XXX-YYY-ZZZ	
	B.K.	W.J.C.

APPROVALS

CHIEF, DESIGN SECTION — ON FILE

ASST. DISTRICT ENGINEER, TRAFFIC

CHIEF, TRAFFIC ENGINEERING DIVISION — ORIGINAL

DEPUTY CHIEF ENGINEER, TRAFFIC

MDOT – STATE HIGHWAY ADMINISTRATION

Office of Traffic

TRAFFIC ENGINEERING DIVISION

DRAWN BY: B.KENT
DES. BY: W.J.C.
CHK. BY:

MD28 AT MD 97 INTERCONNECT

COUNTY MONTGOMERY

DATE: JUNE 19, 1990
SCALE: 1"=50'
F.A.P. NO.
S.H.A. NO. BW XXX-YYY-ZZZ
TS/STD. NO. 190A
SHEET NO. 2 OF 2

15002827.04