F.H.W.A. REGION NO.	STATE	FED. AID PROJ. NO.	SHEET NO.	TOTAL SHEETS
3	MD			

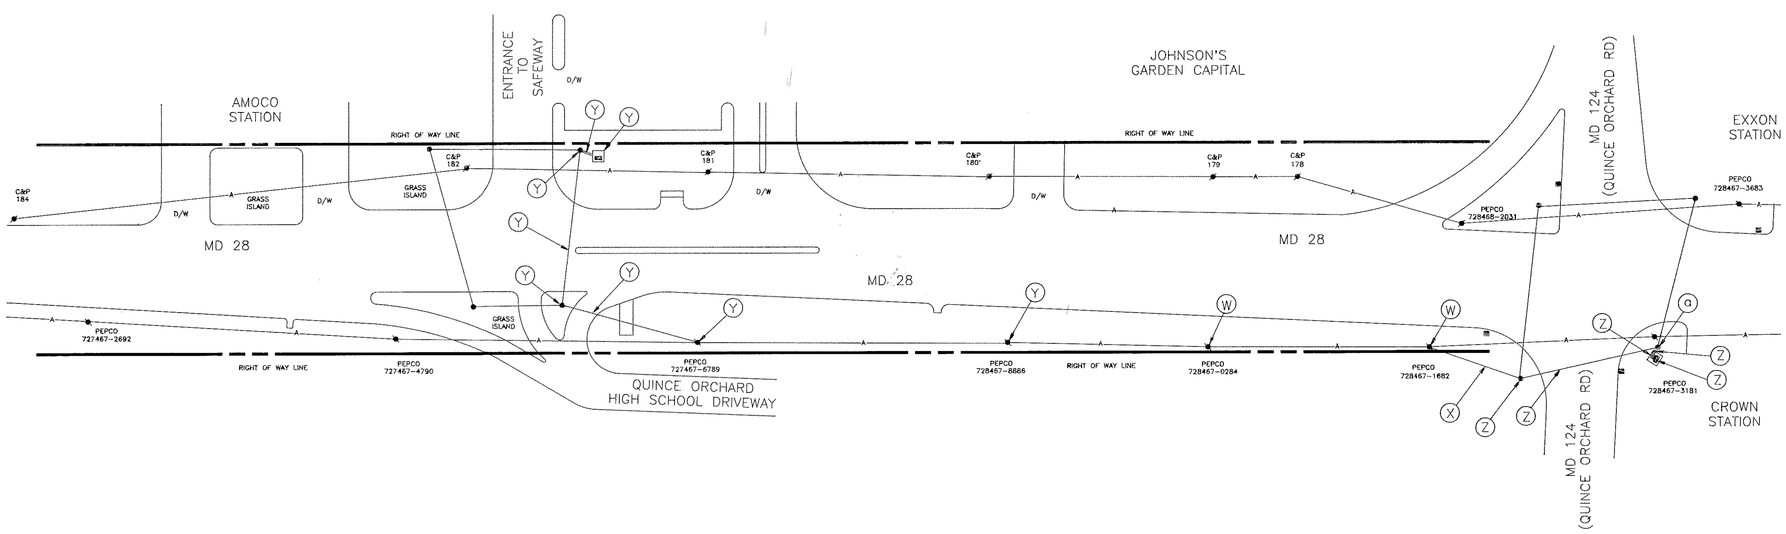

INTERCONNECT PLAN

LEGEND OF UNDERGROUND AND OVERHEAD UTILITIES

AERIAL CABLE	A	A	A
ELECTRIC	E	E	E
TELEPHONE	T	T	T
GAS	G	G	G
SEWER	S	S	S
WATER	W	W	W
CABLE TV	TV	TV	TV

STREET TRAFFIC STUDIES, LTD.
Gateway International
1302 Concourse Drive, Suite 104
Linthicum, Maryland 21090
(410) 859-3553
2358X1

REVISIONS

APPROVALS

for [illegible] 7/22/93
CHIEF, SIGNAL DESIGN SECTION

ASST. DISTRICT ENGINEER, TRAFFIC

Donald R. Hoff 7/22/93
CHIEF, TRAFFIC ENGINEERING DESIGN DIVISION

7/22
DIRECTOR, OFFICE OF TRAFFIC AND SAFETY

MDOT – STATE HIGHWAY ADMINISTRATION

Office of Traffic and Safety

TRAFFIC ENGINEERING DESIGN DIVISION

DRAWN BY: S.R.BARANOWSKI (FOR STS)
DES. BY: R.R.ZACHERL (FOR STS)
CHK. BY: [illegible]

MD 28 AND SAFEWAY DRWY. / QUINCE ORCHARD H.S. DRWY.
EAST TO MD 124 (QUINCE ORCHARD RD.)
COUNTY MONTGOMERY

DATE: 6-9-93
SCALE: 1"=50'
F.A.P. NO.
S.H.A. NO. BW-580-802-312

TS/STD. NO. 3351-X

SHEET NO. 2 OF 2