| F.H.W.A. REGION NO. | STATE | FED. AID PROJ. NO. | SHEET NO. | TOTAL SHEETS |
|---|---|---|---|---|
| 3 | MD | | | |

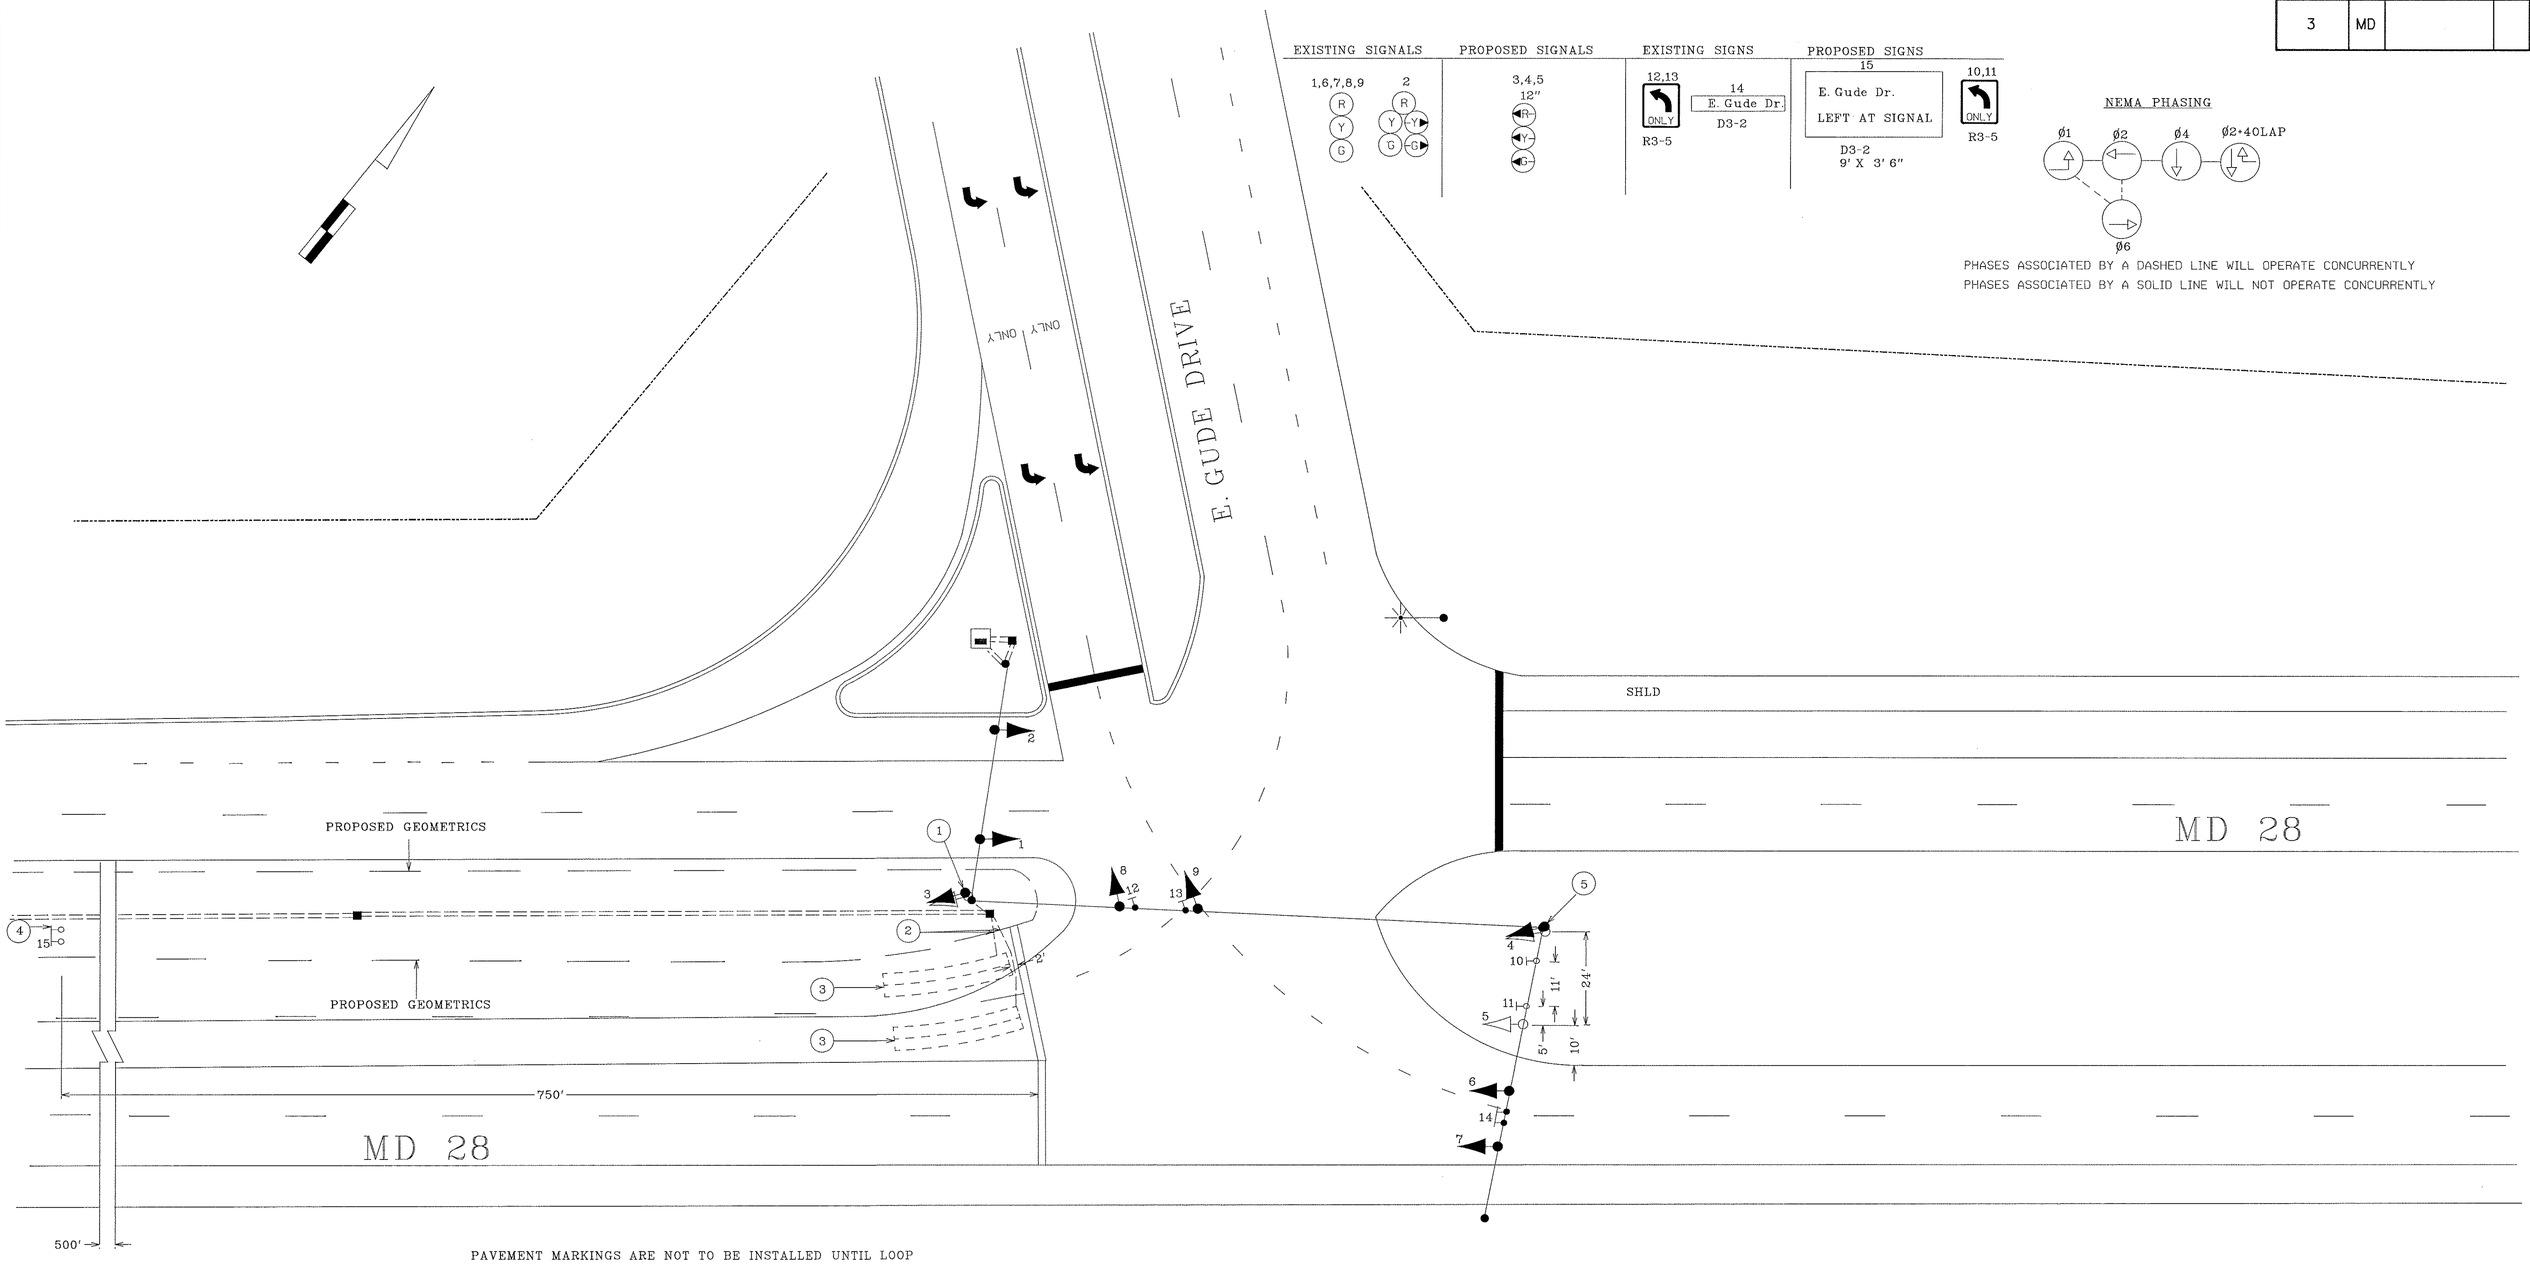


PAVEMENT MARKINGS ARE NOT TO BE INSTALLED UNTIL LOOP DETECTOR INSTALLATIONS ARE COMPLETE

PAVEMENT MARIKINGS WILL BE INSTALLED BY S.H.A DISTRICT 3 MAINTENANCE IN ACCORDANCE WITH S.H.A STANDARDS

UTILITY LEGEND

| | |
|---|---|
| —G—G— | GAS MAIN |
| —W—W— | WATER MAIN |
| —S—S— | SEWER MAIN |
| —E—E— | ELECTRIC CABLES |
| —A—A— | AERIAL CABLES |
| —T—T— | TELEPHONE CABLES |

| REVISIONS | APPROVALS | REVISIONS |
|---|---|---|
| | ORIGINAL | |
| | CHIEF, DESIGN SECTION | |
| | ON | |
| | ASST. DISTRICT ENGINEER, TRAFFIC | |
| | CHIEF, TRAFFIC ENGINEERING DESIGN DIVISION | |
| | FILE | |
| | DIRECTOR, TRAFFIC & SAFETY | |

(D) REPLACE SIGNAL HEADS AND LOOP DETECTORS DUE TO GEOMETRIC CHANGES 6/94

MARYLAND DOT - STATE HIGHWAY ADMINISTRATION
*Office of Traffic & Safety*
TRAFFIC ENGINEERING DESIGN DIVISION

MD 28 AND EAST GUDE DRIVE

| | | | | | |
|---|---|---|---|---|---|
| ORIGINAL DRAWN BY: | T. MANK | F.A.P. NO. | M-876 X 375 | PLAN SHEET NO.: | SHEET NO. |
| CHECK BY: | J. SPENCE | S.H.A. NO. | | TS-432 (D) | ___ OF ___ |
| SCALE: | 1" - 20' | COUNTY | MONTGOMERY | | |

15002823.82