| F H W A REGION NO. | STATE | FED. AID PROJ. NO. | SHEET NO. | TOTAL SHEETS |
|---|---|---|---|---|
| 3 | MD | SEE TITLE SHEET | 169 | 215 |

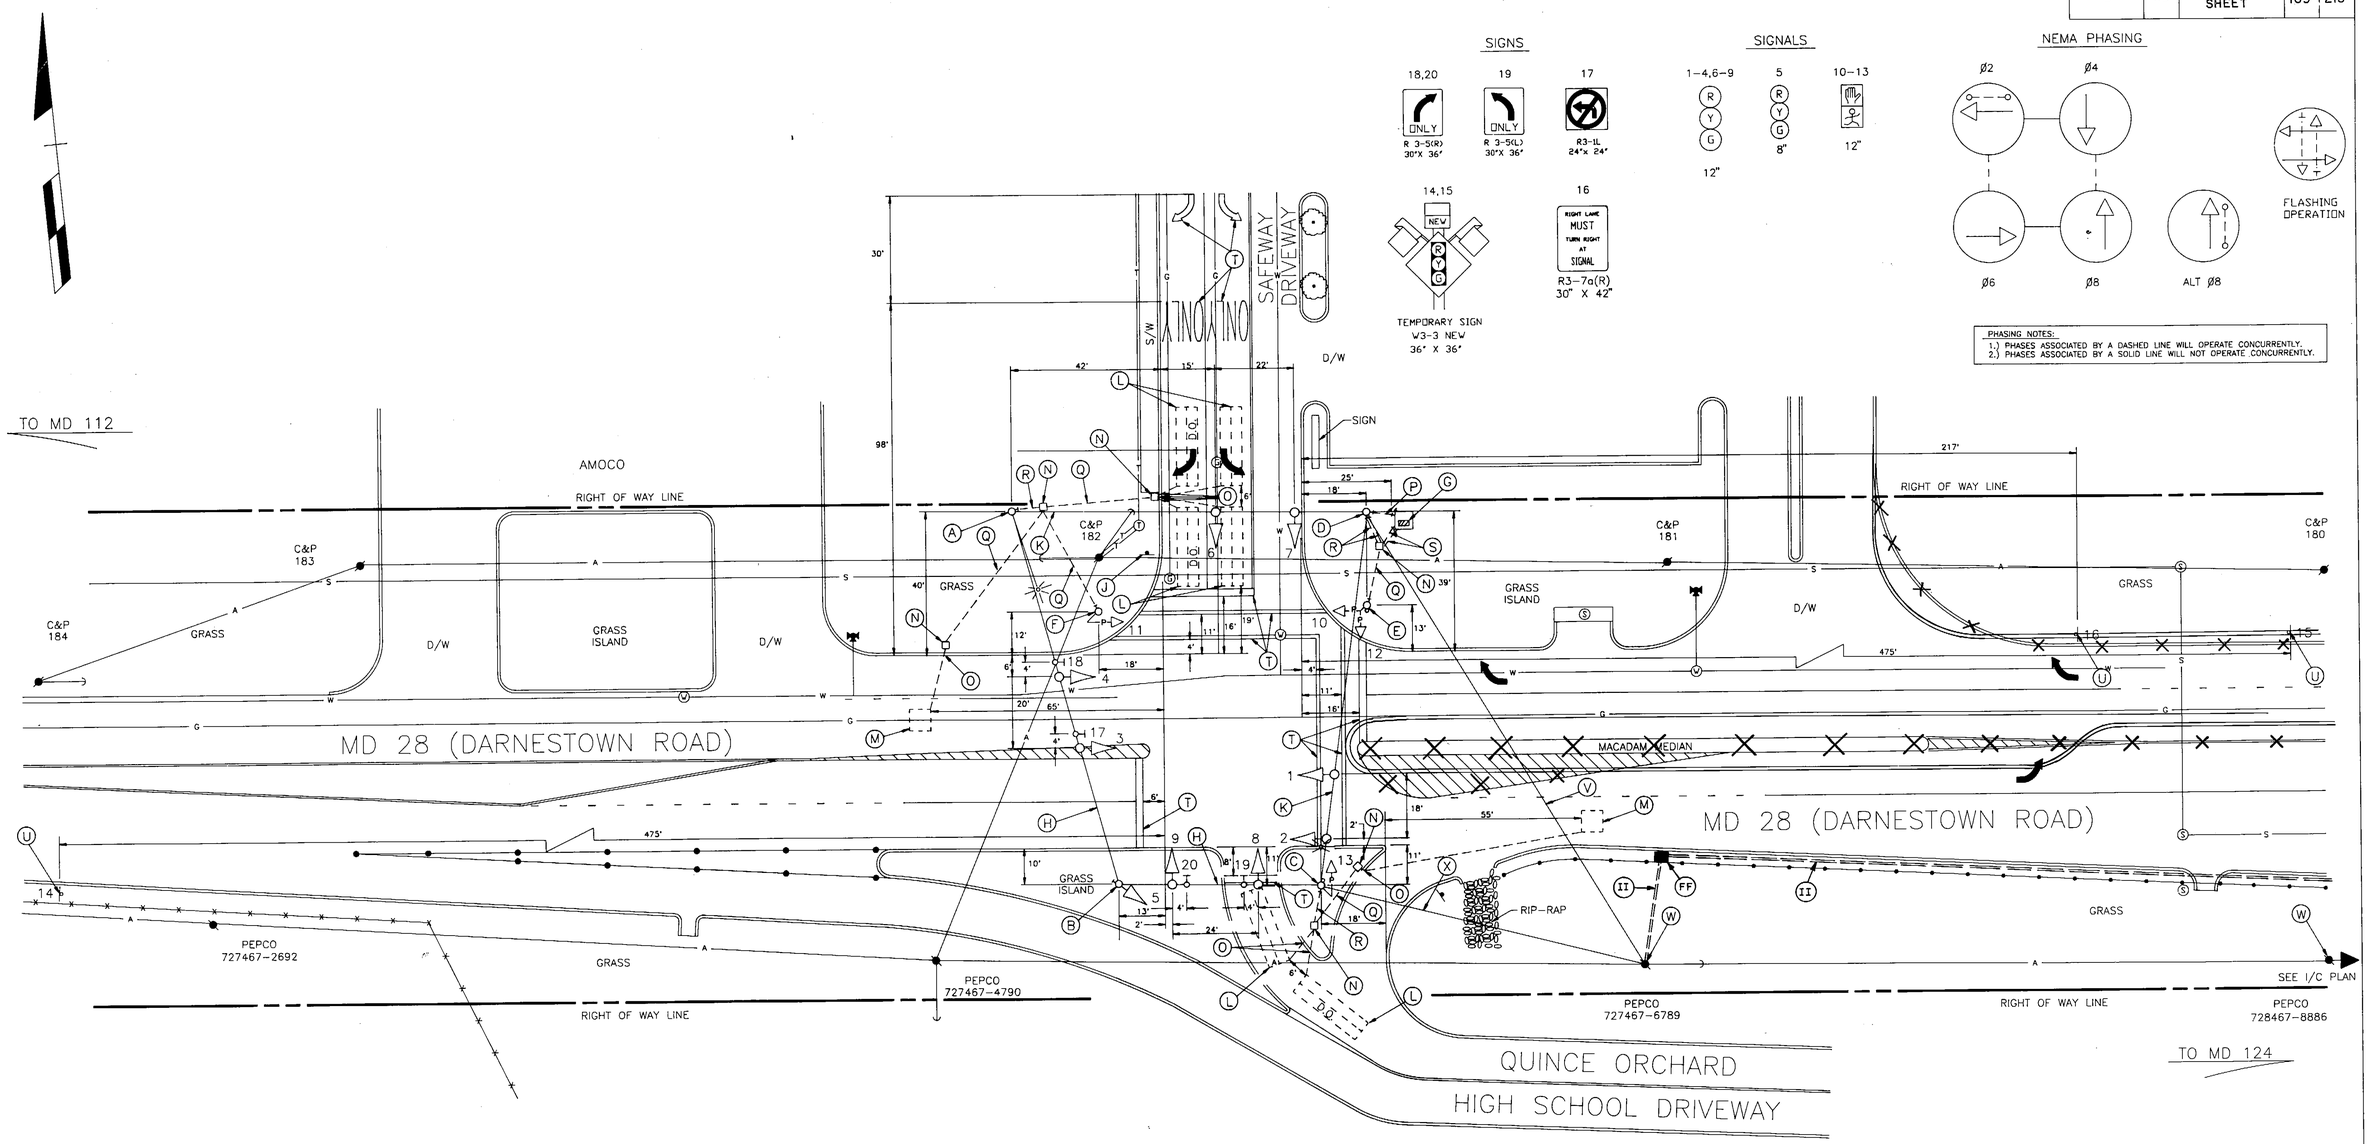


TS-23 OF TS-27

## GEOMETRIC LEGEND

PROPOSED
EXISTING

## LEGEND OF UNDERGROUND AND OVERHEAD UTILITIES

| | |
|---|---|
| AERIAL CABLE | A — A — A |
| ELECTRIC | E — E — E |
| TELEPHONE | T — T — T |
| GAS | G — G — G |
| SEWER | S — S — S |
| WATER | W — W — W |
| CABLE TV | TV — TV — TV |

GENERAL NOTES:

1. Pavement markings detailed are proposed and are to be installed by the Contractor in accordance with S.H.A. standards.
2. "D.O." indicates a delay-output loop detector.
3. The loop detectors and conduit are to be installed prior to the installation of the pavement markings.
4. A separate disconnect switch is required for street lighting and will be located on the strain pole detailed "D".


STREET TRAFFIC STUDIES, LTD.
Gateway International
1302 Concourse Drive, Suite 104
Linthicum, Maryland 21090
(410) 859-3553
2358


REVISIONS

△ REVISION A - AUGUST, 1994

APPROVALS

CHIEF, SIGNAL DESIGN SECTION

ASST. DISTRICT ENGINEER, TRAFFIC

CHIEF, TRAFFIC ENGINEERING DESIGN DIVISION

DIRECTOR, OFFICE OF TRAFFIC AND SAFETY

# MDOT – STATE HIGHWAY ADMINISTRATION

*Office of Traffic and Safety*

TRAFFIC ENGINEERING DESIGN DIVISION

SIGNAL NUMBER:

LOG MILE: 15002815.51

DRAWN BY: S.R.BARANOWSKI (FOR STS)
DES. BY: R.R.ZACHERL (FOR STS)
CHK. BY:

MD 28 AND SAFEWAY DRWY. / QUINCE ORCHARD H.S. DRWY.

COUNTY MONTGOMERY

DATE: 7-19-93
SCALE: 1"=20'

F.A.P. NO.
S.H.A. NO. BW-580-802-312

TS/STD. NO. 3351

SHEET NO. 169 OF 215