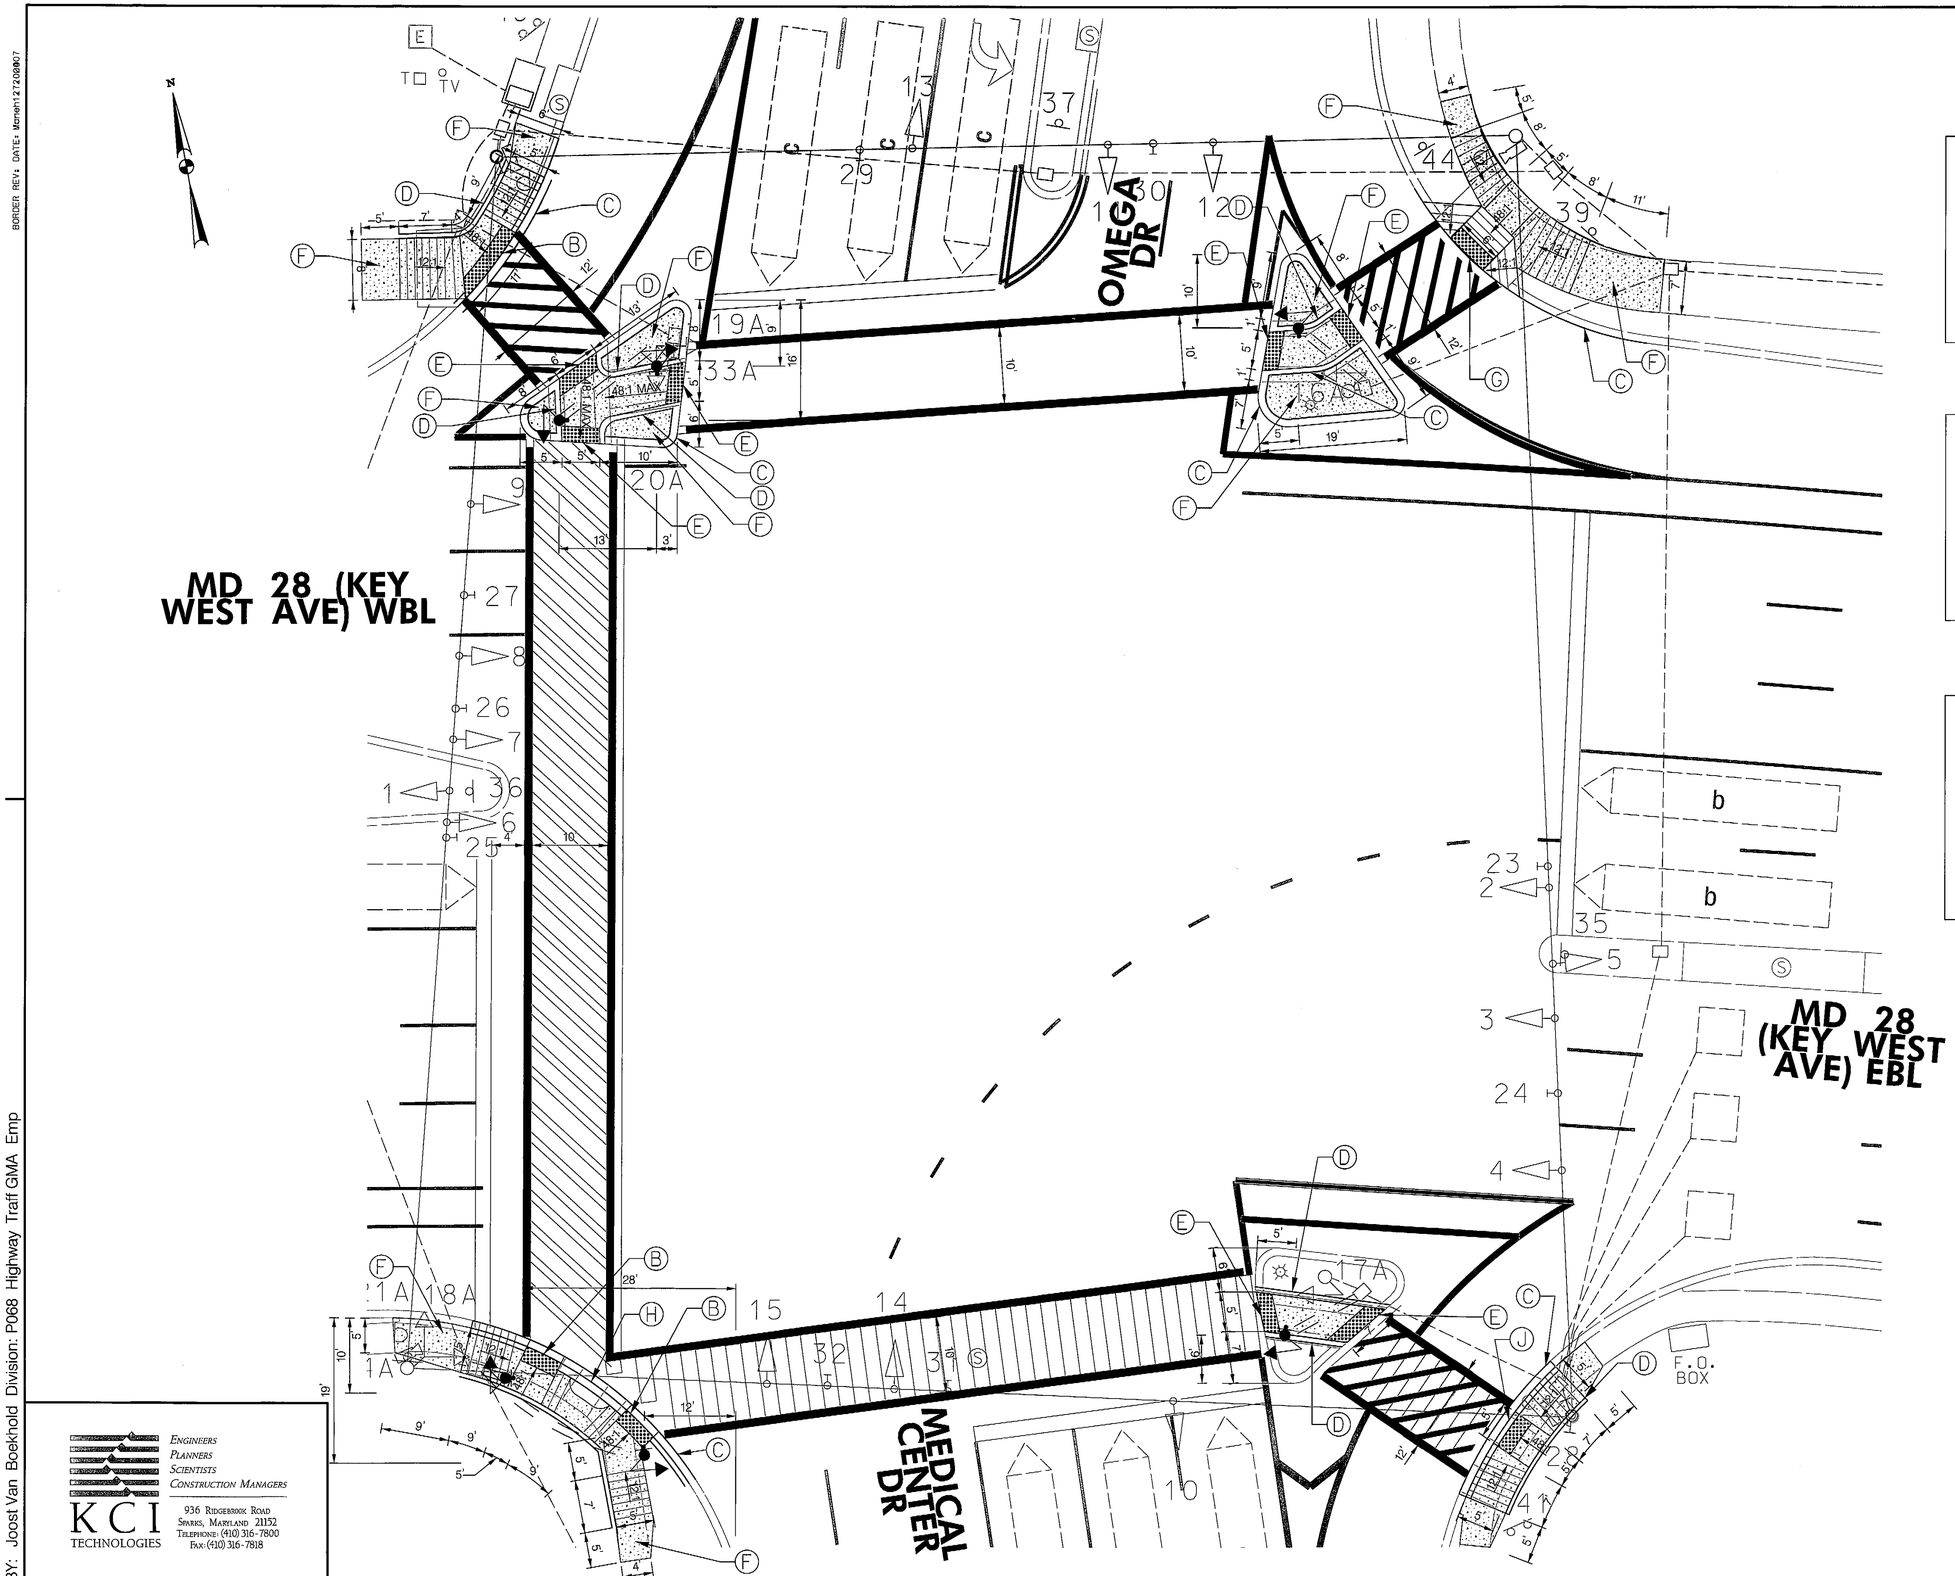

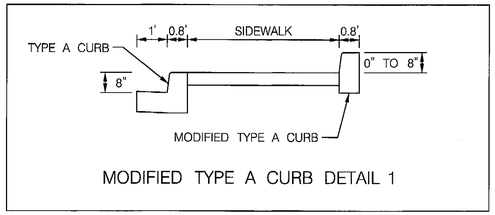

MODIFIED TYPE A CURB DETAIL 1

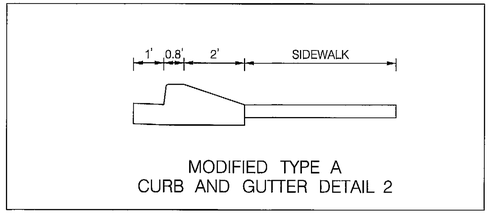

MODIFIED TYPE A
CURB AND GUTTER DETAIL 2

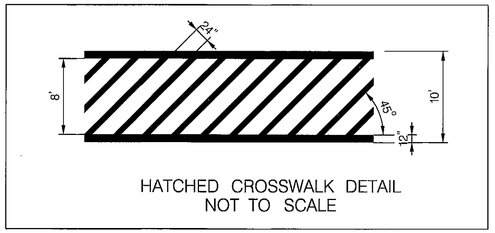

HATCHED CROSSWALK DETAIL
NOT TO SCALE

CONSTRUCTION DETAILS:

A. (NOT USED)
B. INSTALL NEW SIDEWALK AND RAMP. (STANDARD NOS. 655.12 MOD AND 655.40)
C. INSTALL STANDARD TYPE A CURB AND GUTTER.
D. INSTALL MODIFIED TYPE A CURB (0 TO 8 INCH HEIGHT) (SEE DETAIL 1).
E. INSTALL MEDIAN OPENING WITH CURB. (STANDARD NO. 655.21)
F. INSTALL NEW 5 INCH CONCRETE SIDEWALK.
G. INSTALL NEW SIDEWALK RAMP (MD 655.11).
H. INSTALL MODIFIED TYPE A CURB AND GUTTER (SEE DETAIL 2).
J. INSTALL NEW SIDEWALK AND RAMP. (STANDARD NOS. 655.12 AND 655.40)

STATE OF MARYLAND
DEPARTMENT OF TRANSPORTATION
STATE HIGHWAY ADMINISTRATION

OFFICE OF TRAFFIC & SAFETY
TRAFFIC ENGINEERING DESIGN DIVISION

MD 28 (KEY WEST AVENUE) AT

OMEGA DRIVE/MEDICAL CENTER DRIVE

ROCKVILLE, MARYLAND

TRAFFIC SIGNAL PLAN DETAIL

SCALE 1" = 10' ADVERTISED DATE MARCH 2013 CONTRACT NO. XY1515185

DESIGNED BY	AMH/JVB	COUNTY	MONTGOMERY
DRAWN BY	JVB	LOGMILE	15R02800.99
CHECKED BY	JFL	TIMS NO.	L735
F.A.P. NO.	–	TOD NO.	–

TS NO. 4057 F	DRAWING SG – 2 OF 3	SHEET NO. 8 OF 24

ENGINEERS
PLANNERS
SCIENTISTS
CONSTRUCTION MANAGERS

KCI TECHNOLOGIES
936 RIDGEBROOK ROAD
SPARKS, MARYLAND 21152
TELEPHONE: (410) 316-7800
FAX: (410) 316-7818

PLOTTED: "10:26 AM on Tuesday, April 02, 2013"
FILE: M:\2009\01090619.87\drawings\pSG-P003_MD28Detail.dgn

BY: Joost Van Boeknold Division: P068 Highway Traff GMA Emp
BORDER REV: DATE: March12720080C7
DRILL HOLES