F.H.WA REGION NO	STATE	FED. AID PROJ. NO	SHEET NO.	TOTAL SHEETS
3	MD.	SEE TITLE SHEET	98	183

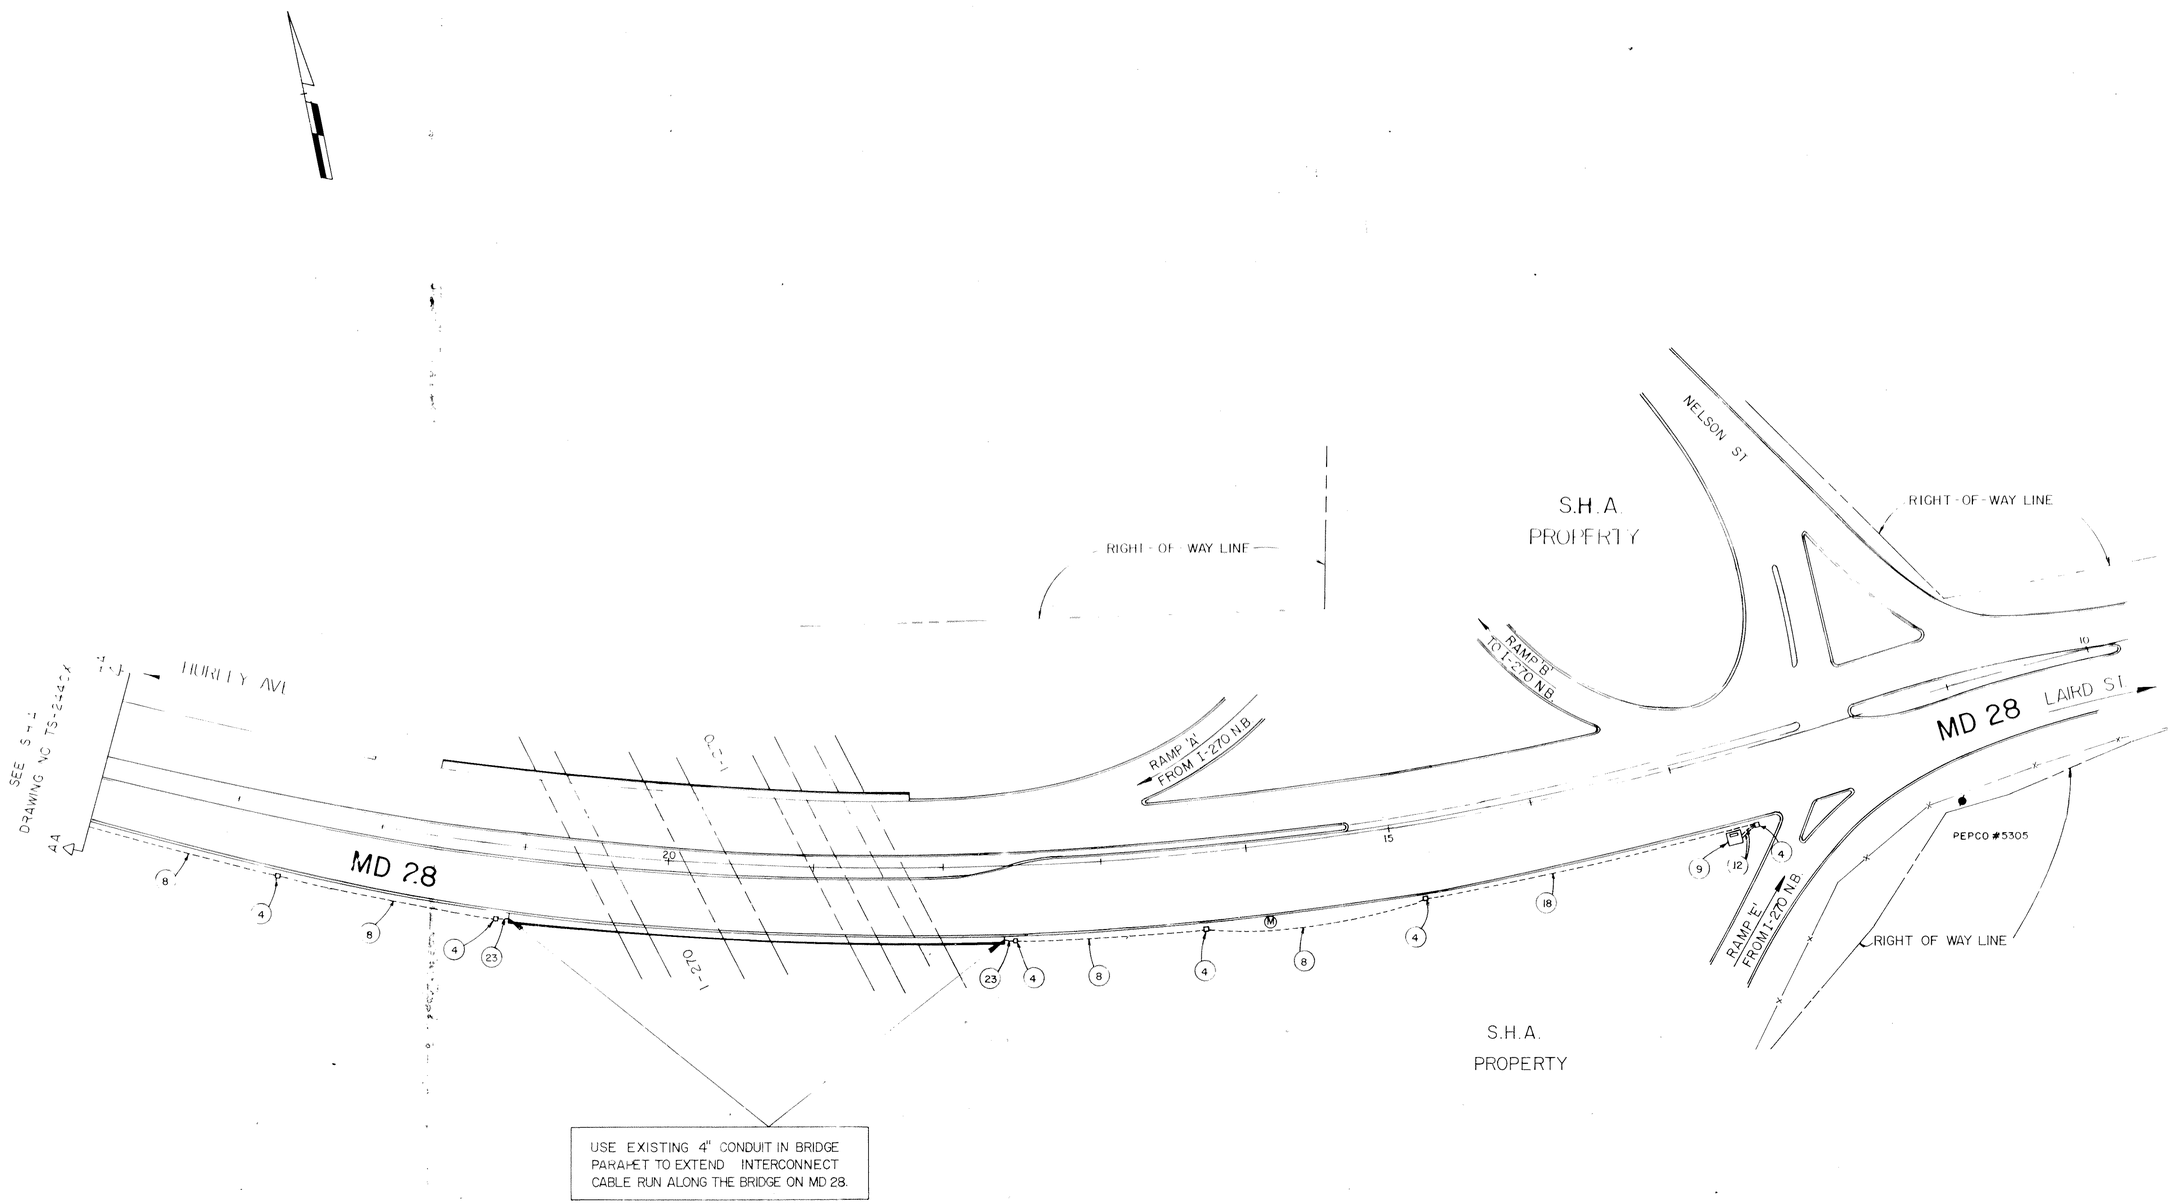

REVISIONS	APPROVALS
	CHIEF, SIGNAL DESIGN SECTION
	ASST. DISTRICT ENGINEER, TRAFFIC
	CHIEF, BUREAU OF TRAFFIC ENGINEERING
	DEPUTY CHIEF ENGINEER, OFFICE OF TRAFFIC

DANIEL CONSULTANTS, INC.
8950 ROUTE 108E, SUITE 229
COLUMBIA, MARYLAND

MARYLAND DEPARTMENT OF TRANSPORTATION
STATE HIGHWAY ADMINISTRATION – OFFICE OF TRAFFIC
BUREAU OF TRAFFIC ENGINEERING

DRAWN BY MARTA HNIZDA
DES. BY: ZIAD A. SABRA
CHK. BY: K. M. DANIEL

INTERCONNECT PLAN FOR MD 28 FROM NELSON STREET/I-270 RAMP 'E' TO HURLEY AVENUE

COUNTY: MONTGOMERY

DATE: 4-30-87
SCALE: 1" = 50'
F.A.P. NO.
S.H.A. NO. M-401-503-372
TS/FILE NO. TS-244CXI
SHEET NO. 98 OF 183

15002821.09