F.H.W.A. REGION NO.	STATE	FED. AID PROJ. NO.	SHEET NO.	TOTAL SHEETS
3	MD.	MG - 5057 (1)	4	5

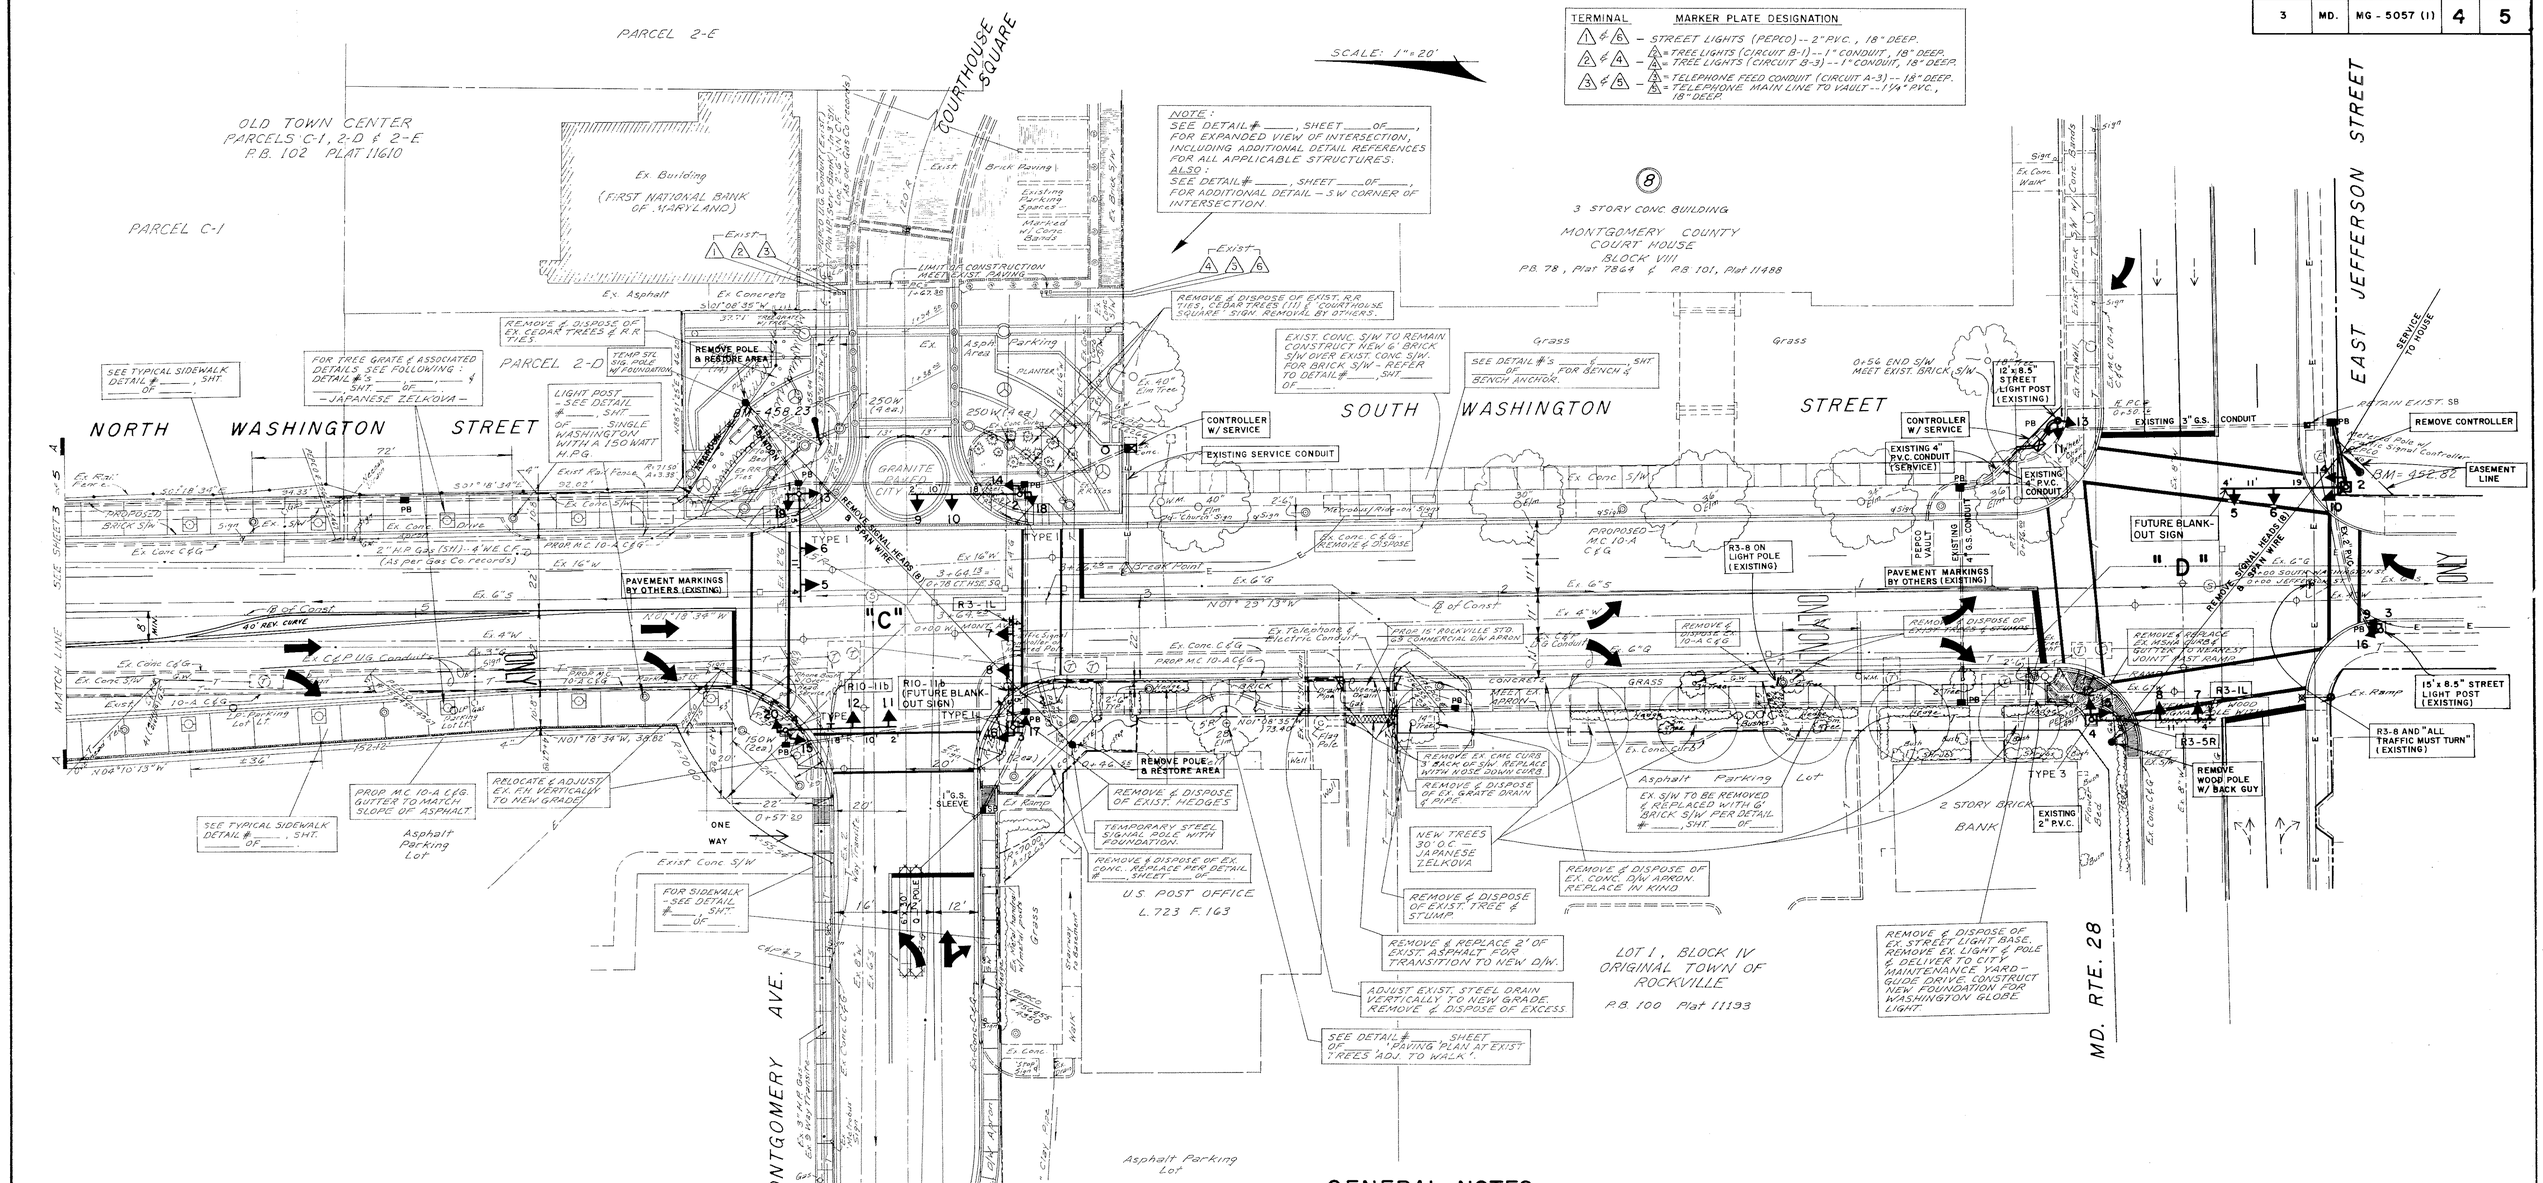

GENERAL NOTES

1. NOTIFY "MISS UTILITY" (559-0100) FIVE (5) DAYS BEFORE COMMENCING WORK.
2. FOR WATER AND SEWER LINES, NOTIFY CITY OF ROCKVILLE DEPARTMENT OF PUBLIC WORKS (DPW), 424-8000, EXT. 421, FIVE (5) DAYS PRIOR TO BEGINNING WORK.
3. SPECIFIC LOCATION OF ALL POLES, CONTROLLERS, SIGNAL HEADS, ETC. SHALL BE APPROVED BY THE ENGINEER IN THE FIELD. NOTIFY CITY OF ROCKVILLE DPW, 424-8000, EXT. 227, 48 HOURS BEFORE INSTALLATION.
4. USE POLICE CONTROL WHEN SWITCHING OVER SERVICE.

SHA APPROVALS BELOW APPLY TO THIS PAGE AND PAGE 5, INTERSECTION "D"

	REVISIONS
APPROVAL: CHIEF SIGNAL DESIGN SECTION 7/23/86	
APPROVAL: DISTRICT TRAFFIC ENGINEER 7/25/86	
APPROVAL: CHIEF BUREAU OF TRAFFIC ENGINEERING 7-24-86	
APPROVAL: DEPUTY CHIEF ENGINEER OFFICE OF TRAFFIC 7-24-86	

STATE OF MARYLAND
DEPARTMENT OF TRANSPORTATION
STATE HIGHWAY ADMINISTRATION
BUREAU OF TRAFFIC ENGINEERING
OFFICE OF TRAFFIC

MD. 28 AT S. WASHINGTON STREET

SCALE: 1 INCH = 20 FEET
DATE
CONTRACT NO. M-426-951-312
DRAWN BY: JAMES W. BELL
COUNTY: MONTGOMERY (ROCKVILLE)
DESIGNED BY: CUTRO (ROCKVILLE)
SIGNAL NO:
CHECKED BY: CUTRO (ROCKVILLE)
DRAWING NO. TS-1734

BID NO.--30-87

NO.	REVISIONS	APP'D	DATE

DESIGNED JC
TRACED JLB
CHECKED JC
APPROVED 7/18/86 DATE
DIRECTOR OF PUBLIC WORKS
GRAD
PAV
SD
W
S
OTHER

DEPARTMENT OF PUBLIC WORKS
CITY OF
ROCKVILLE
MARYLAND AT VINSON ROCKVILLE, MARYLAND

DATE PROJECT STARTED
DATE PROJECT COMPLETED
DATE ACCEPTED BY CITY
DATE TRANS. TO FINANCE DEPT. W/R 9 FORM

AS BUILT COMPLETED ____ DATE
CHIEF INSPECTOR

PREPARED BY: ENGINEERING DIVISION DEPT. OF PUBLIC WORKS CITY OF ROCKVILLE, MD.

TRAFFIC SIGNALS & MARKINGS
NORTH WASHINGTON STREET
BEALL AVENUE TO JEFFERSON STREET

DATE: September, 1985
JOB NO. 6811
SCALE: Plan: 1"=20' Profile Vert: 1"=5' Horiz: 1"=50'
DRAWING NO. 4 OF 5
FILE

150025223