F H WA REGION NO	STATE	FED. AID PROJ. NO	SHEET NO.	TOTAL SHEETS
3	MD.		3	3

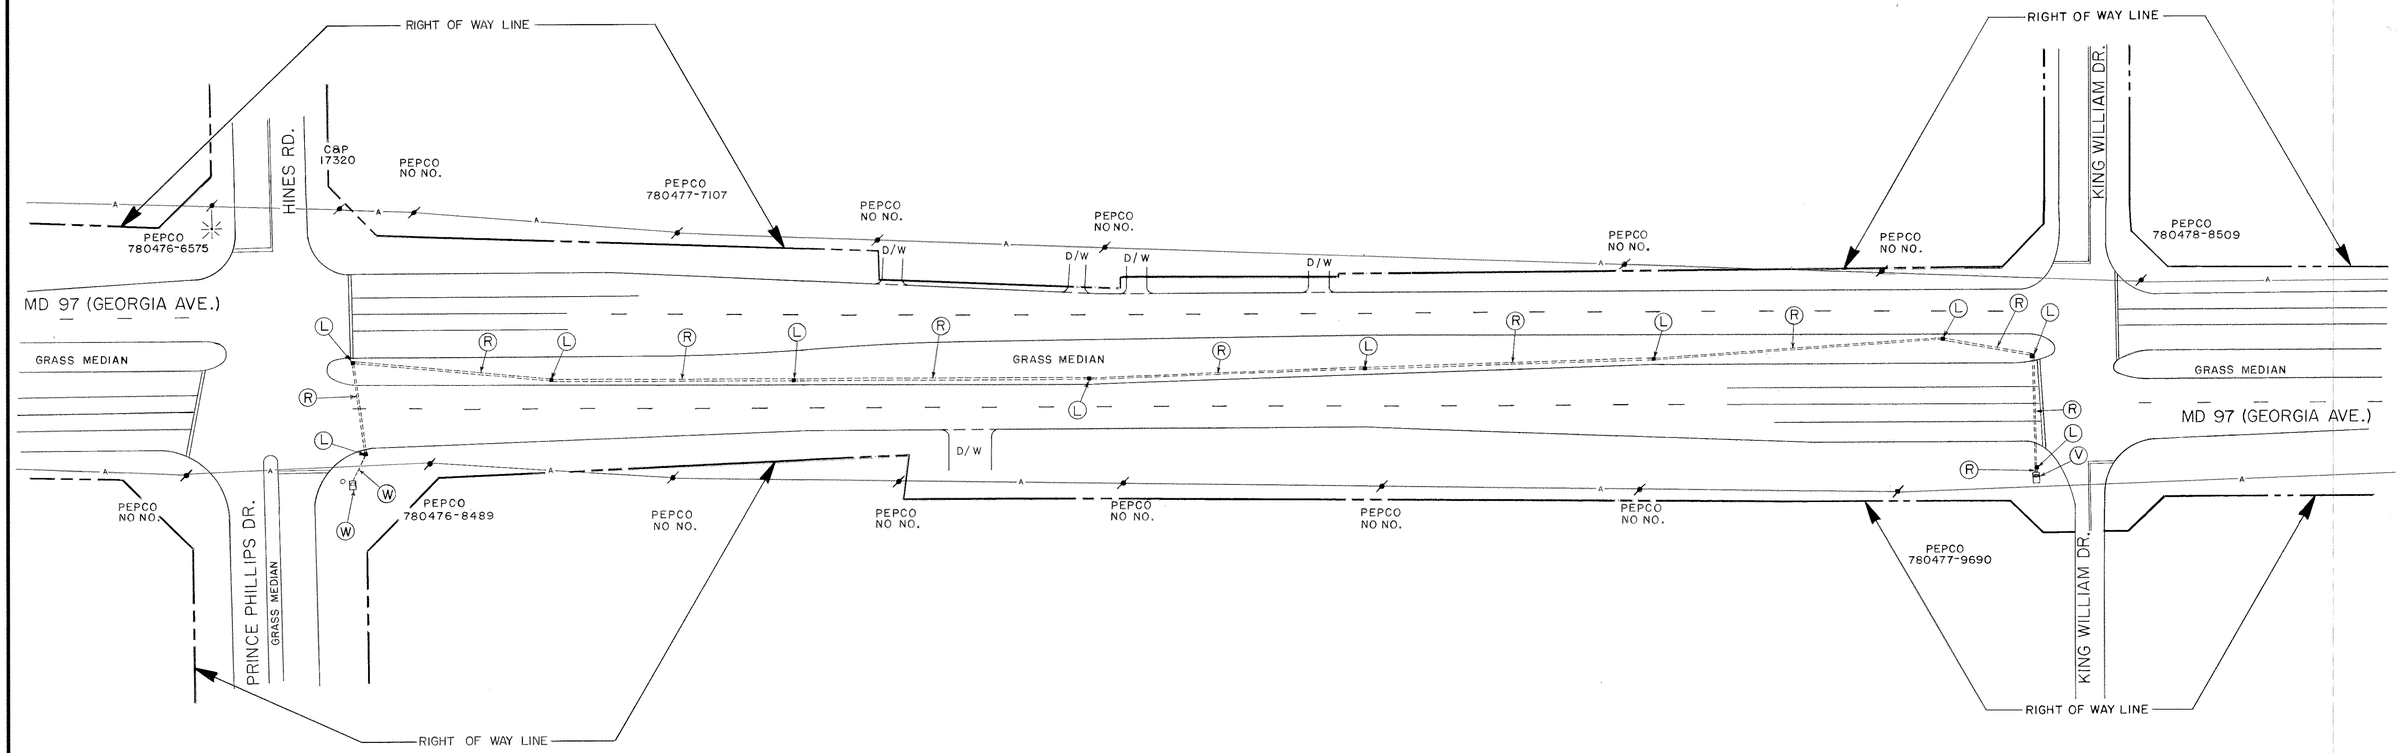

INTERCONNECT PLAN

LEGEND OF UNDERGROUND AND OVERHEAD UTILITIES

AERIAL CABLE	— A — A — A — A
ELECTRIC	— E — E — E — E
TELEPHONE	— T — T — T — T
GAS	— G — G — G — G
SEWER	— S — S — S — S
WATER	— W — W — W — W
CABLE TV	— TV — TV — TV — TV

STREET TRAFFIC STUDIES, LTD.®
Gateway International
1302 Concourse Drive, Suite 104
Linthicum, Maryland 21090
(301) 859-3553

REVISIONS

APPROVALS

8-31-90
CHIEF, SIGNAL DESIGN SECTION

9/5/90
ASST. DISTRICT ENGINEER, TRAFFIC

8/30/90
CHIEF, TRAFFIC ENGINEERING DIVISION

9/10/90
DEPUTY CHIEF ENGINEER, TRAFFIC

MDOT – STATE HIGHWAY ADMINISTRATION

Office of Traffic

TRAFFIC ENGINEERING DIVISION

DRAWN BY: S.R.BARANOWSKI (FOR STS)
DES. BY: R.R.ZACHERL (FOR STS)
CHK. BY: 8/30/90 8-31-90

MD 97 FROM HINES RD / PRINCE PHILLIPS DR
NORTH TO KING WILLIAM DR
LOG NO.-15009711.16
COUNTY: MONTGOMERY

DATE: 7-8-90
SCALE: 1" =50'
F.A.P. NO.
S.H.A. NO.

TS/STD. NO. TS-3074X1

SHEET NO. 3 OF 3

15009711.16