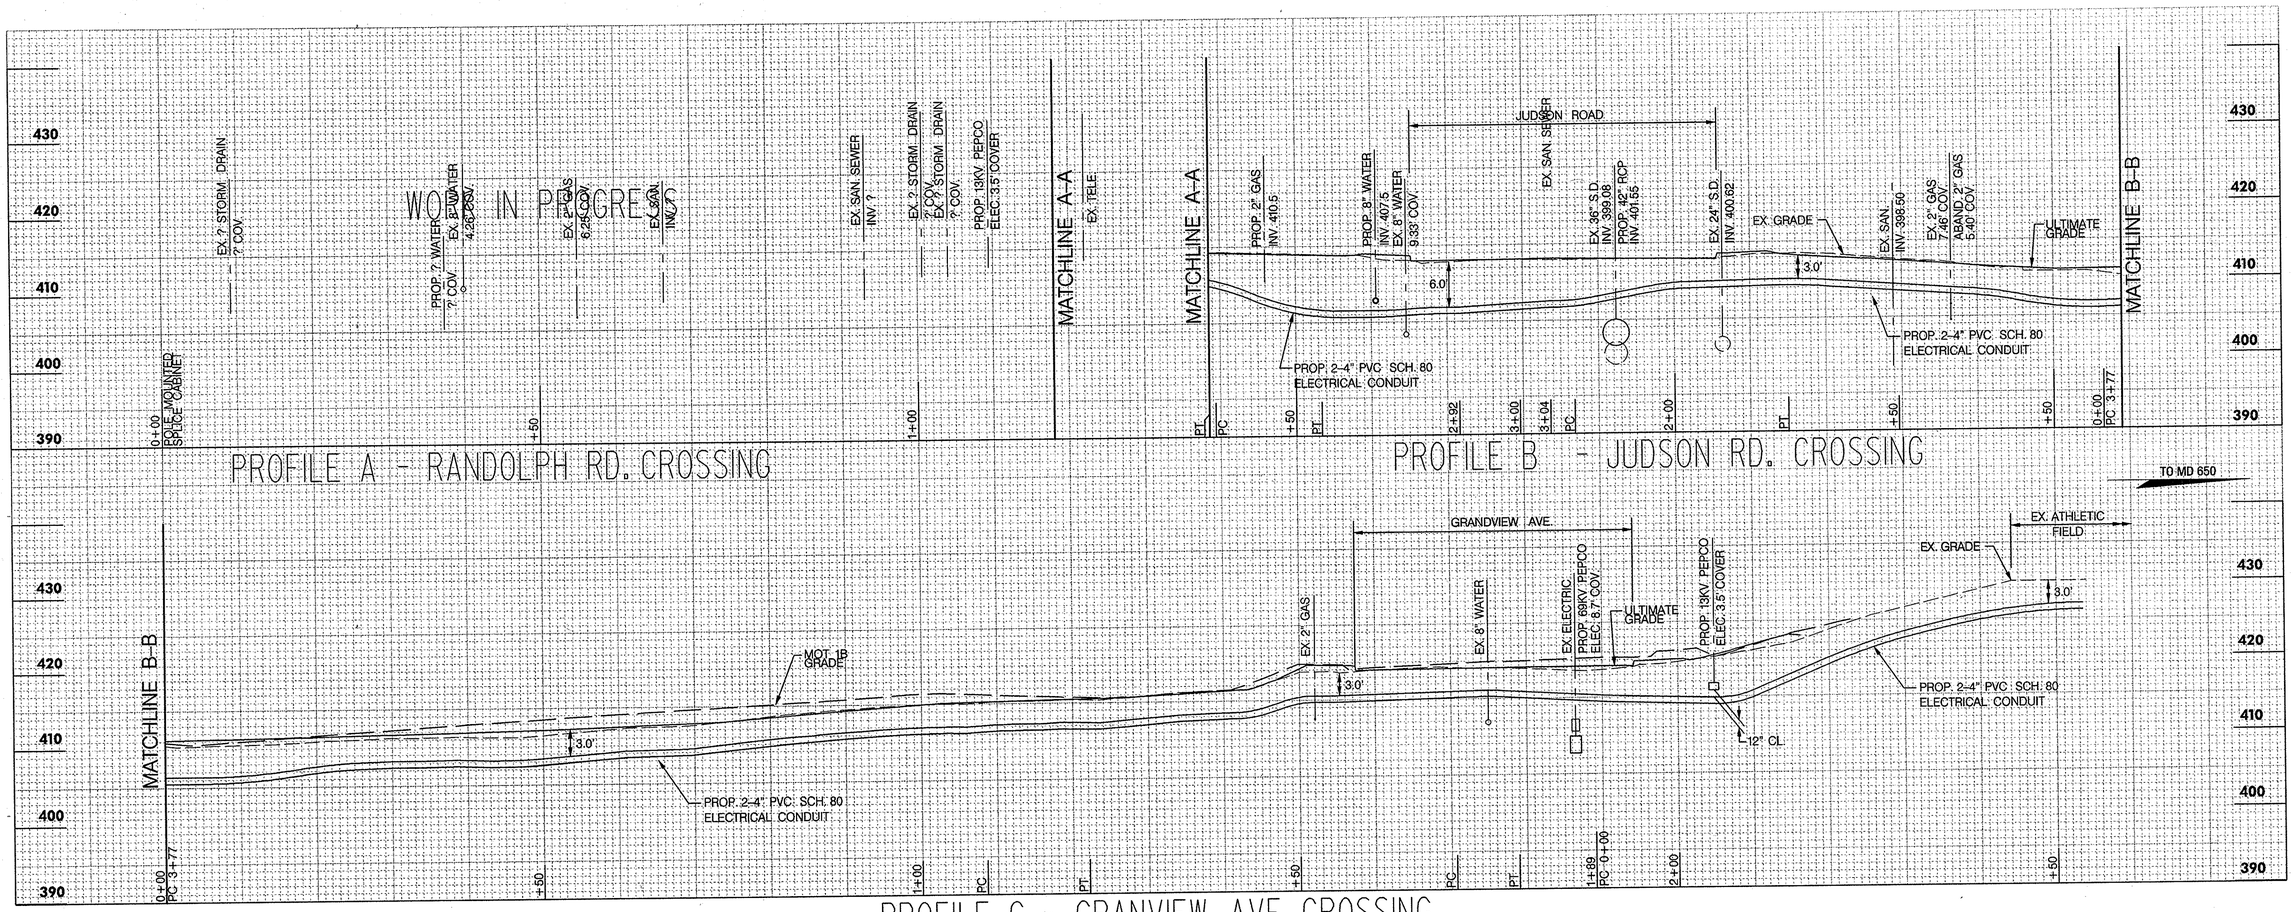

SABRA, WANG & ASSOCIATES, INC.
1504 JOH AVENUE
SUITE 160
BALTIMORE, MD 21227
(410) 737-6564
WWW.SABRA-WANG.COM

APPROVALS	REVISIONS
TEAM LEADER, TRAFFIC ENGINEERING DIVISION 7/11/08	
ASST. CHIEF, TRAFFIC ENGINEERING DIVISION 7-11-08	
CHIEF, TRAFFIC ENGINEERING DIVISION	
DIRECTOR, OFFICE OF TRAFFIC & SAFETY	

STATE OF MARYLAND
DEPARTMENT OF TRANSPORTATION
STATE HIGHWAY ADMINISTRATION

OFFICE OF TRAFFIC & SAFETY
TRAFFIC ENGINEERING DESIGN DIVISION

MD 97 (GEORGIA AVENUE) AT RANDOLPH ROAD

GLENMOUNT, MARYLAND

CONDUIT PROFILES

SCALE H=1"=10' V=1"=10' DATE 7/03/2008 CONTRACT NO. M08545171

DESIGNED BY PHL
DRAWN BY K.O /G.T.P
CHECKED BY
F.A.P. NO.

COUNTY MONTGOMERY
LOGMILE
T.I.M.S. NO. F 915
TOD NO.

TS NO. | DRAWING 7 OF 7 | SHEET NO. 52 OF 85

PLOTTED: Tuesday, July 08, 2008 AT 11:33 AM
FILE: R:\2001\67 STV\Task 30\dwg\CUT SHEETS INFO\SHEETS\pHP_Inter01.dgn

BY: Smith