F H WA REGION NO	STATE	FED. AID PROJ. NO	SHEET NO.	TOTAL SHEETS
3	MD.		2	7

(I) = 6 PAIR VOICE GRADE, COMMUNICATION CABLE

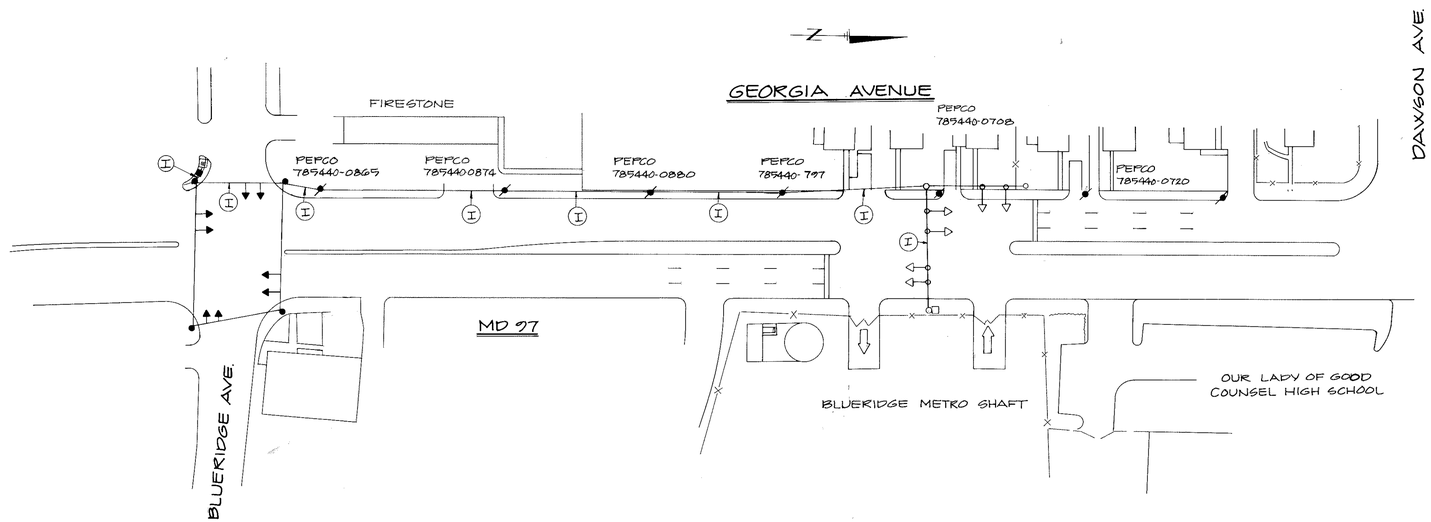

NOTE: INSTALL OVERHEAD, FIGURE-8, SELF-SUPPORTING VOICE-GRADE 6-PAIR INTERCONNECT CABLE TO UTILITY POLES, USING GALV. THRU-BOLT CABLE-CLAMPS. CABLE SHALL BE INSTALLED ON THE STREET-SIDE, AT A HEIGHT OF 22 FT ABOVE GRADE (OR AS SHOWN ON THE ATTACHMENT AGREEMENT).

REVISIONS	APPROVALS
	7-22-87 for Dimitrios A. Zafiris — CHIEF, SIGNAL DESIGN SECTION
	8/4/87 — ASST. DISTRICT ENGINEER, TRAFFIC
	7-22-87 — CHIEF, BUREAU OF TRAFFIC ENGINEERING
	8/4/87 — DEPUTY CHIEF ENGINEER, OFFICE OF TRAFFIC

MARYLAND DEPARTMENT OF TRANSPORTATION
STATE HIGHWAY ADMINISTRATION – OFFICE OF TRAFFIC
BUREAU OF TRAFFIC ENGINEERING

DRAWN BY C·L·B OF G&O INC.
DES. BY: J·C·R OF G&O INC.
CHK. BY: 7-22-87 J·C·K OF G&O INC.

MD. 97 (GEORGIA AVENUE) FROM BLUERIDGE AVE. to BLUERIDGE SHAFT SIGNAL INTERCONNECTION

COUNTY: MONTGOMERY

DATE: APRIL 15, 1987
SCALE: 1" = 50'
F.A.P. NO.
S.H.A. NO. BW-945-801-312
TS/FILE NO. 2330
SHEET NO. 2 OF 7

150097 03.58