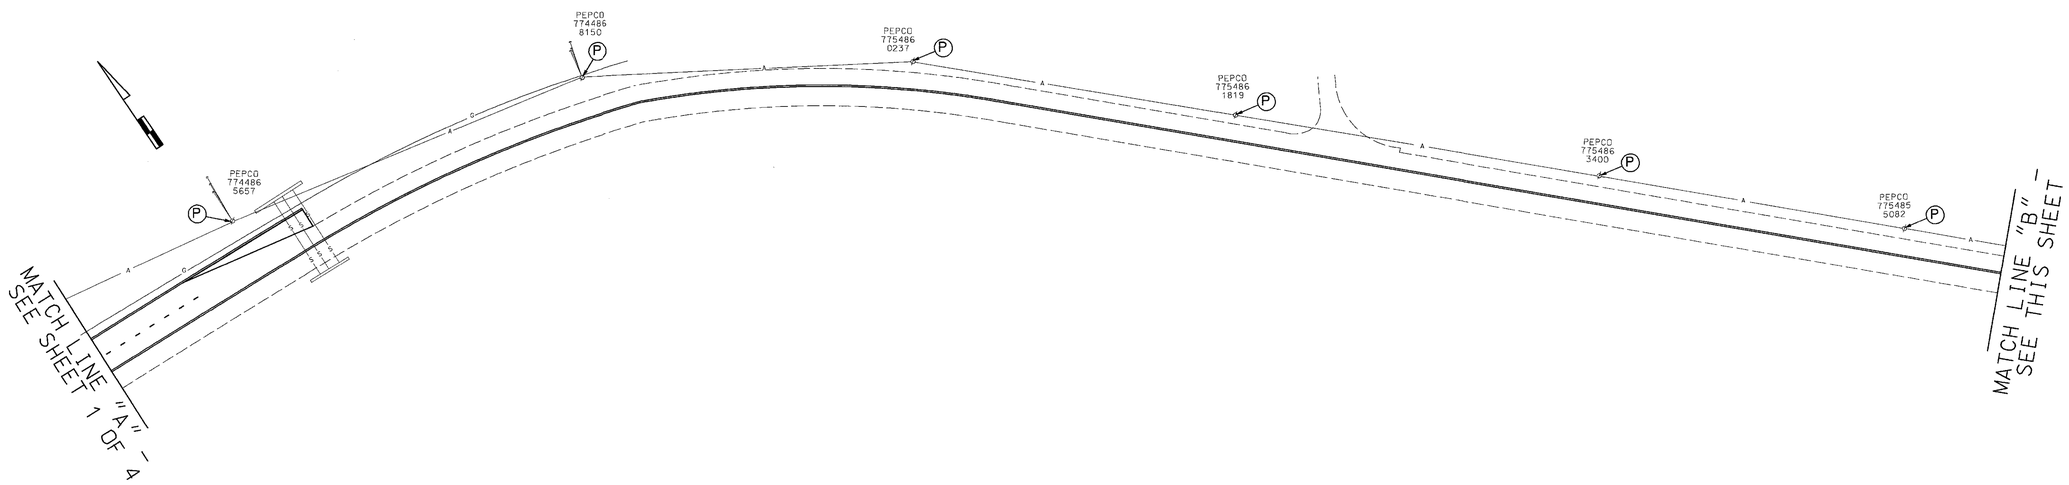

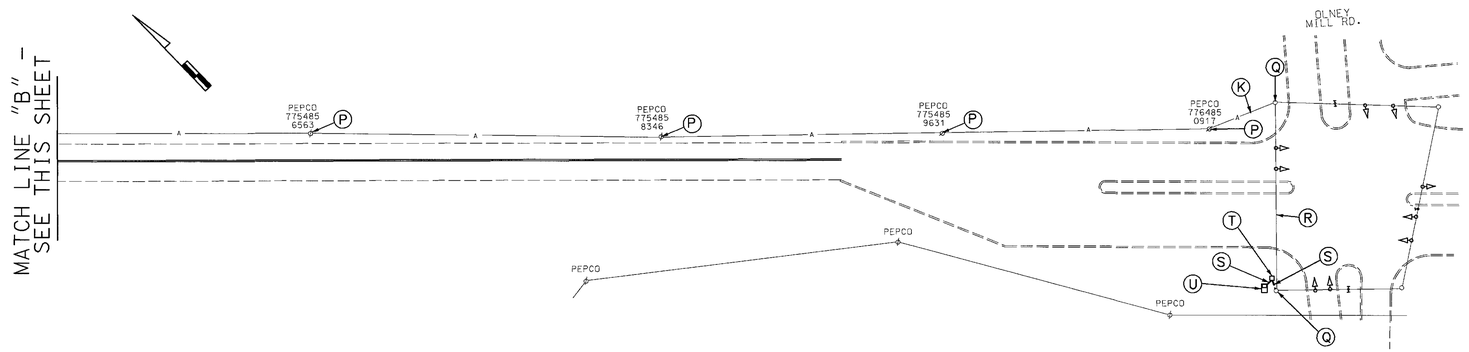

CONSTRUCTION DETAILS

K. Install overhead 50-pair voice grade interconnect cable (self supporting).

P. Install 50-pair voice grade interconnect cable (self supporting) 1' above existing CATV cable on existing wood pole.

Q. Use existing steel strain pole for the installation of the proposed interconnect cable.

R. Use existing span wire.

S. Use existing conduit.

T. Use existing handhole.

U. Use existing base-mounted cabinet and controller.

STREET TRAFFIC STUDIES, LTD.
400 Crain Hwy. N.W.
Glen Burnie, MD 21061
Ph (410) 590-5500
Fax (410) 590-6637

41971c.dgn

REVISIONS	APPROVALS
	7-9-02 for Bruce Thompson — TEAM LEADER, TRAFFIC ENGINEERING DESIGN DIVISION
	ASST. CHIEF, TRAFFIC ENGINEERING DESIGN DIVISION
	7/10/02 — CHIEF, TRAFFIC ENGINEERING DESIGN DIVISION
	Thomas Hicks for 7-12-02 — DIRECTOR, TRAFFIC & SAFETY

MARYLAND DOT - STATE HIGHWAY ADMINISTRATION
Office of Traffic & Safety

TRAFFIC ENGINEERING DESIGN DIVISION
INTERCONNECT PLAN
MD 108 (LAYTONSVILLE RD): VOLUNTEER DRIVE (OLNEY BOYS AND GIRLS CLUB) EAST TO OLNEY MILL ROAD

DRAWN BY: D.H. (FOR STS)	F.A.P. NO.	TS NO.	SHEET NO.
CHECKED BY: R.R.Z. (FOR STS)	S.H.A. NO.		
SCALE: 1"= 50'	COUNTY: MONTGOMERY	T.I.M.S. NO. E 761	2 OF 4
DATE: 7-5-02	LOG MILE:		