MD 108
ASSUMED TO RUN IN A
ST - WEST DIRECTION

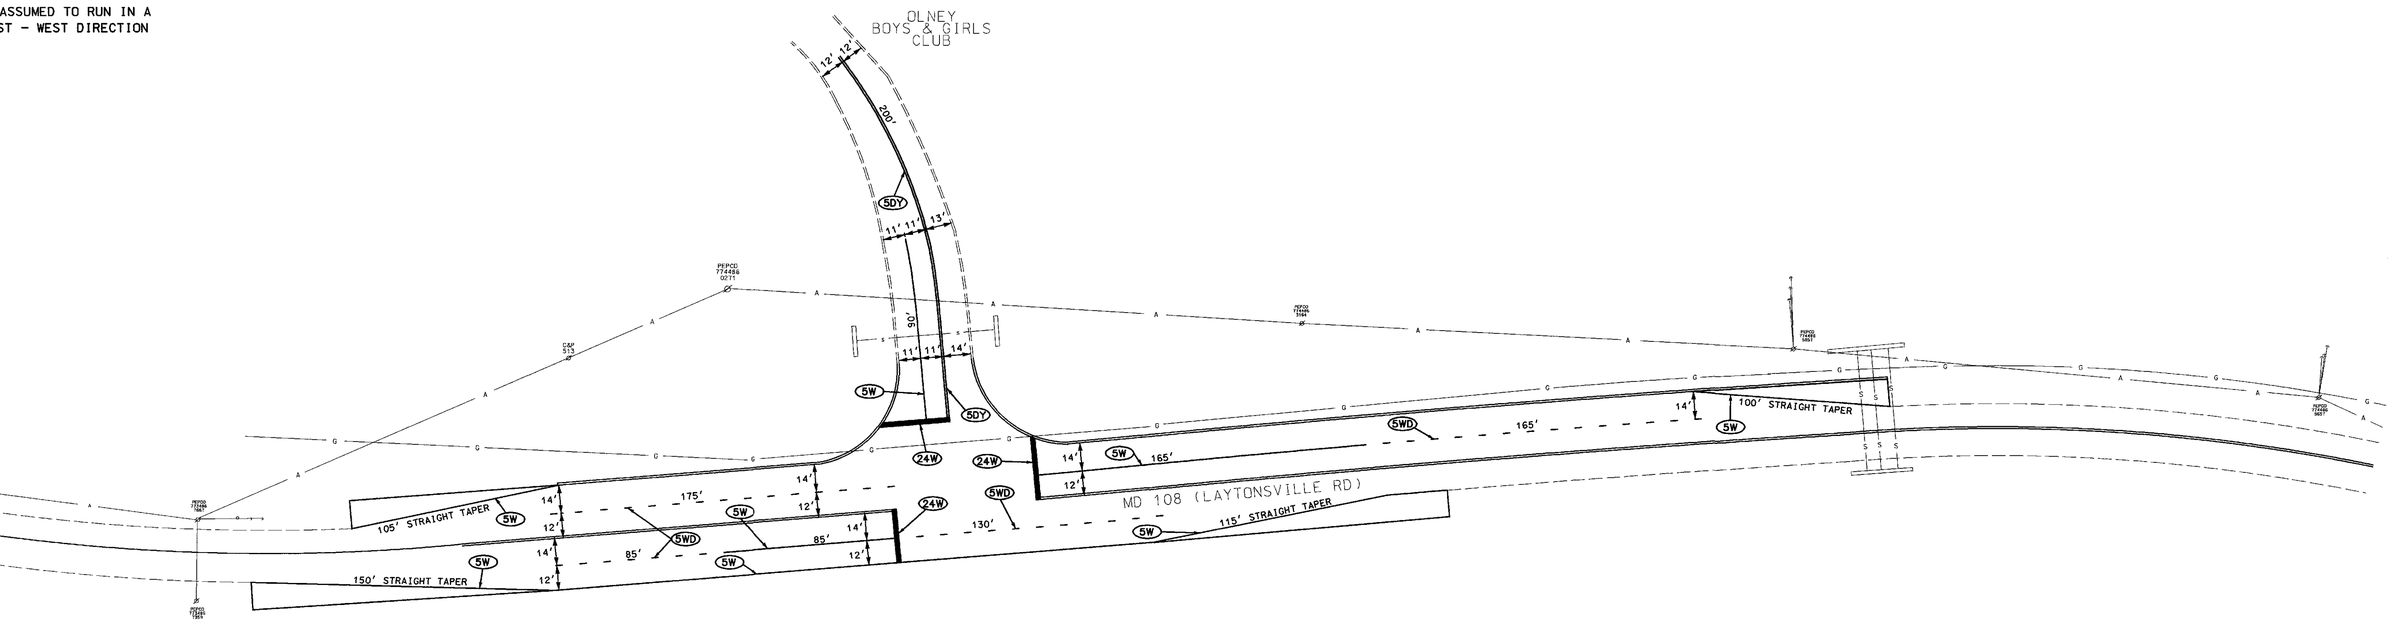

PAVEMENT MARKING LEGEND
5WD - 5" WHITE DOTTED LINE (3' LINE, 9' SPACE)
5W - 5" WHITE SOLID LINE
24W - 24" PREFORMED PLASTIC WHITE STOPLINE TAPE
5DY - 5" DOUBLE YELLOW SOLID LINE

PAVEMENT MARKING PLAN

STREET TRAFFIC STUDIES, LTD.
400 Crain Hwy. NW.
Glen Burnie, MD 21061
Ph (410) 590-5500
Fax (410) 590-6637

4197PM.dgn

REVISIONS

APPROVALS

for Bruce Thompson 7-9-02
TEAM LEADER, TRAFFIC ENGINEERING DESIGN DIVISION

7/10/02
ASST. CHIEF, TRAFFIC ENGINEERING DESIGN DIVISION

CHIEF, TRAFFIC ENGINEERING DESIGN DIVISION

DIRECTOR, TRAFFIC & SAFETY

MARYLAND DOT - STATE HIGHWAY ADMINISTRATION
Office of Traffic & Safety
TRAFFIC ENGINEERING DESIGN DIVISION
MD 108 (LAYTONSVILLE RD) AND VOLUNTEER DR
(OLNEY BOYS AND GIRLS CLUB)

DRAWN BY: D. Holthaus	F.A.P. NO.		TS NO.
CHECKED BY:	S.H.A. NO.		SHEET NO.
SCALE: 1"= 40'	COUNTY: BW996M82		T.I.M.S. NO. E761
DATE: 7-5-02	LOG MILE: MONTGOMERY		4 OF 4

pm.dgn Jul. 05, 2002 16:04:00