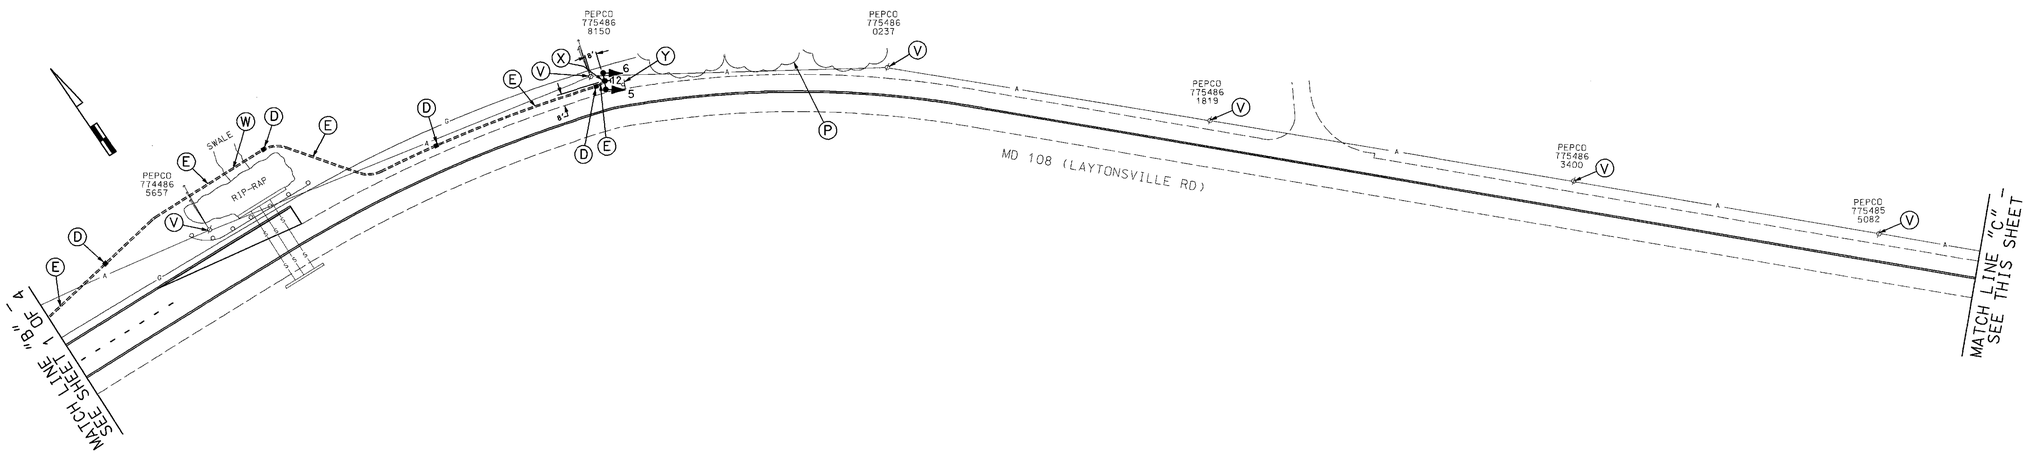


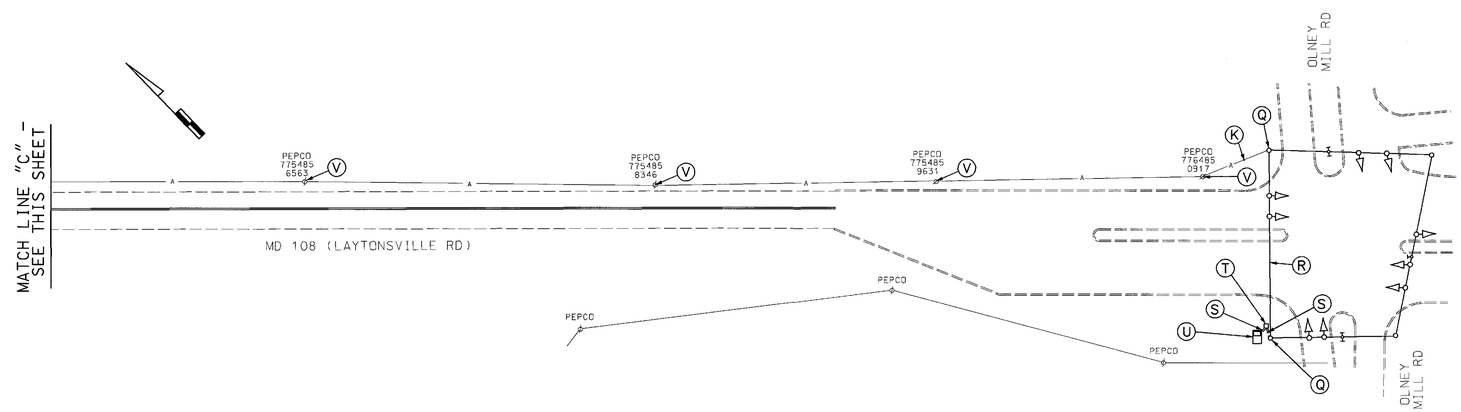


## CONSTRUCTION DETAILS

D. Install handhole.

E. Install 3" polyvinyl chloride electrical conduit (Schedule 80) (trenched).

K. Install overhead 50-pair voice grade interconnect cable (self supporting).

P. Selective tree trimming by District 3 forces.

Q. Use existing steel strain pole for the installation of the proposed interconnect cable.

R. Use existing span wire.

S. Use existing conduit.

T. Use existing handhole.

U. Use existing base-mounted cabinet and controller.

V. Install 50-pair voice grade interconnect cable (self supporting) 1' above existing CATV cable on existing wood pole.

W. Install 3" polyvinyl chloride electrical conduit (Schedule 80) (bored).

X. Install 14' pedestal pole with transformer base, traffic signal heads and signs as shown. (Note: 1-3" 90° polyvinyl chloride (Schedule 80) bend.

Y. Remove existing ground mounted sign (Relocate W3-3 panel to the H.I.B.).

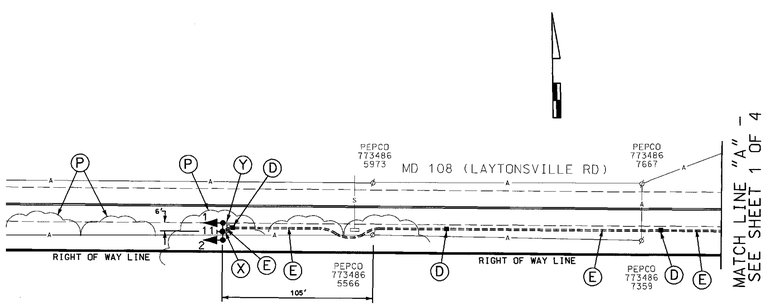


STREET TRAFFIC STUDIES, LTD.
400 Crain Hwy. NW.
Glen Burnie, MD 21061
Ph (410) 590-5500
Fax (410) 590-6637

4197ic.dgn

| REVISIONS | APPROVALS |
|---|---|
| (R) 10-3-02 ADD HIBS | TEAM LEADER, TRAFFIC ENGINEERING DESIGN DIVISION |
| | ASST. CHIEF, TRAFFIC ENGINEERING DESIGN DIVISION |
| | CHIEF, TRAFFIC ENGINEERING DESIGN DIVISION |
| | DIRECTOR, TRAFFIC & SAFETY |

MARYLAND DOT - STATE HIGHWAY ADMINISTRATION
*Office of Traffic & Safety*

TRAFFIC ENGINEERING DESIGN DIVISION
INTERCONNECT PLAN
MD 108 (LAYTONSVILLE RD): VOLUNTEER DRIVE (OLNEY BOYS AND GIRLS CLUB) EAST TO OLNEY MILL ROAD

| | | | |
|---|---|---|---|
| DRAWN BY: D.H. (FOR STS) | F.A.P. NO. | TS NO. | SHEET NO. |
| CHECKED BY: R.R.Z. (FOR STS) | S.H.A. NO. | | |
| SCALE: 1"=50' | COUNTY: MONTGOMERY | T.I.M.S. NO. E 761 | 2 OF 4 |
| DATE: 10-1-02 | LOG MILE: | | |