F H WA REGION NO	STATE	FED. AID PROJ. NO	SHEET NO.	TOTAL SHEETS
3	MD.	SEE TITLE SHEET	55	63

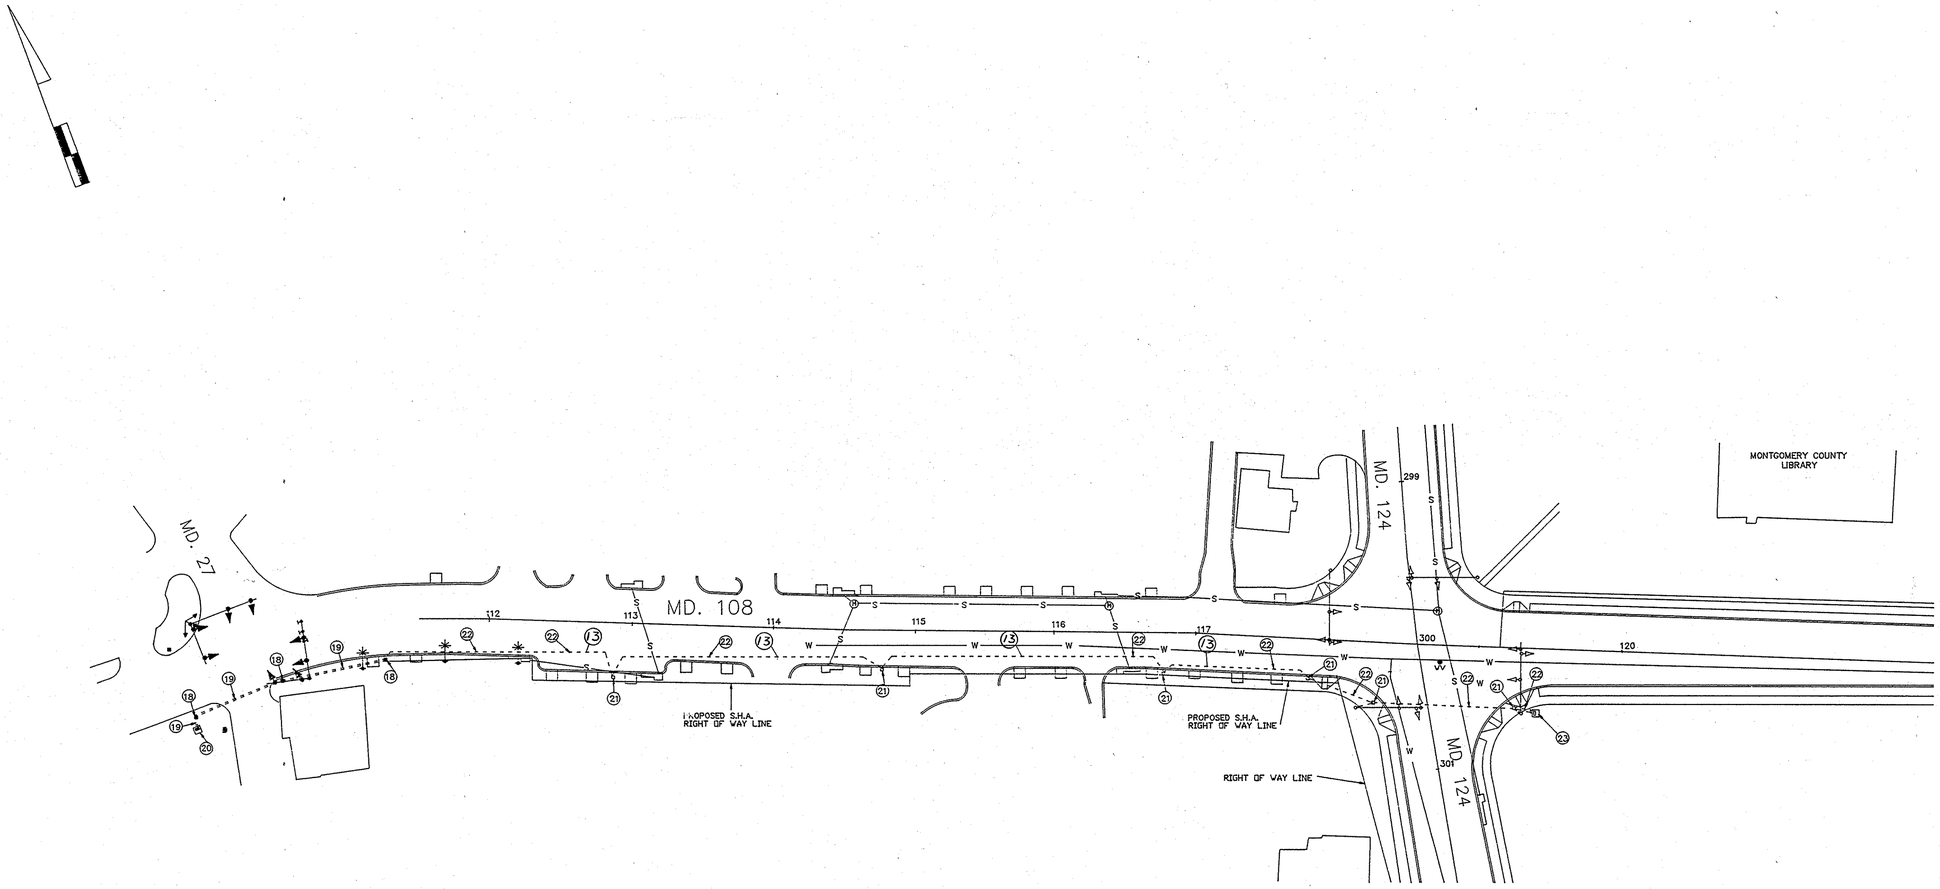

REVISIONS	APPROVALS
	CHIEF, SIGNAL DESIGN SECTION
	ASST. DISTRICT ENGINEER, TRAFFIC
	CHIEF, TRAFFIC ENGINEERING DIVISION
(A) 9/90 INSTALL INTERCONNECT CABLE. S.H.A.# M-652-501-383 DCD	DEPUTY CHIEF ENGINEER, OFFICE OF TRAFFIC

MARYLAND DEPARTMENT OF TRANSPORTATION
STATE HIGHWAY ADMINISTRATION – OFFICE OF TRAFFIC
TRAFFIC ENGINEERING DIVISION

LOG # 1501080015

DRAWN BY: D. DISTANCE
DES. BY: D. DISTANCE
CHK. BY:

INTERCONNECT PLANSHEET
FROM MD. 108 & 124 TO MD. 27 & MD. 108

COUNTY: MONTGOMERY

DATE: 9/90
SCALE: 1"=50'
F.A.P. NO.
S.H.A. NO. M-652-501-383
TS/FILE NO. 1662A X
SHEET NO. 55 OF 63

55