TOD NO: XX439-27
SHA NO: MO242B5D
MD 108 @ Prince Phillip Drive

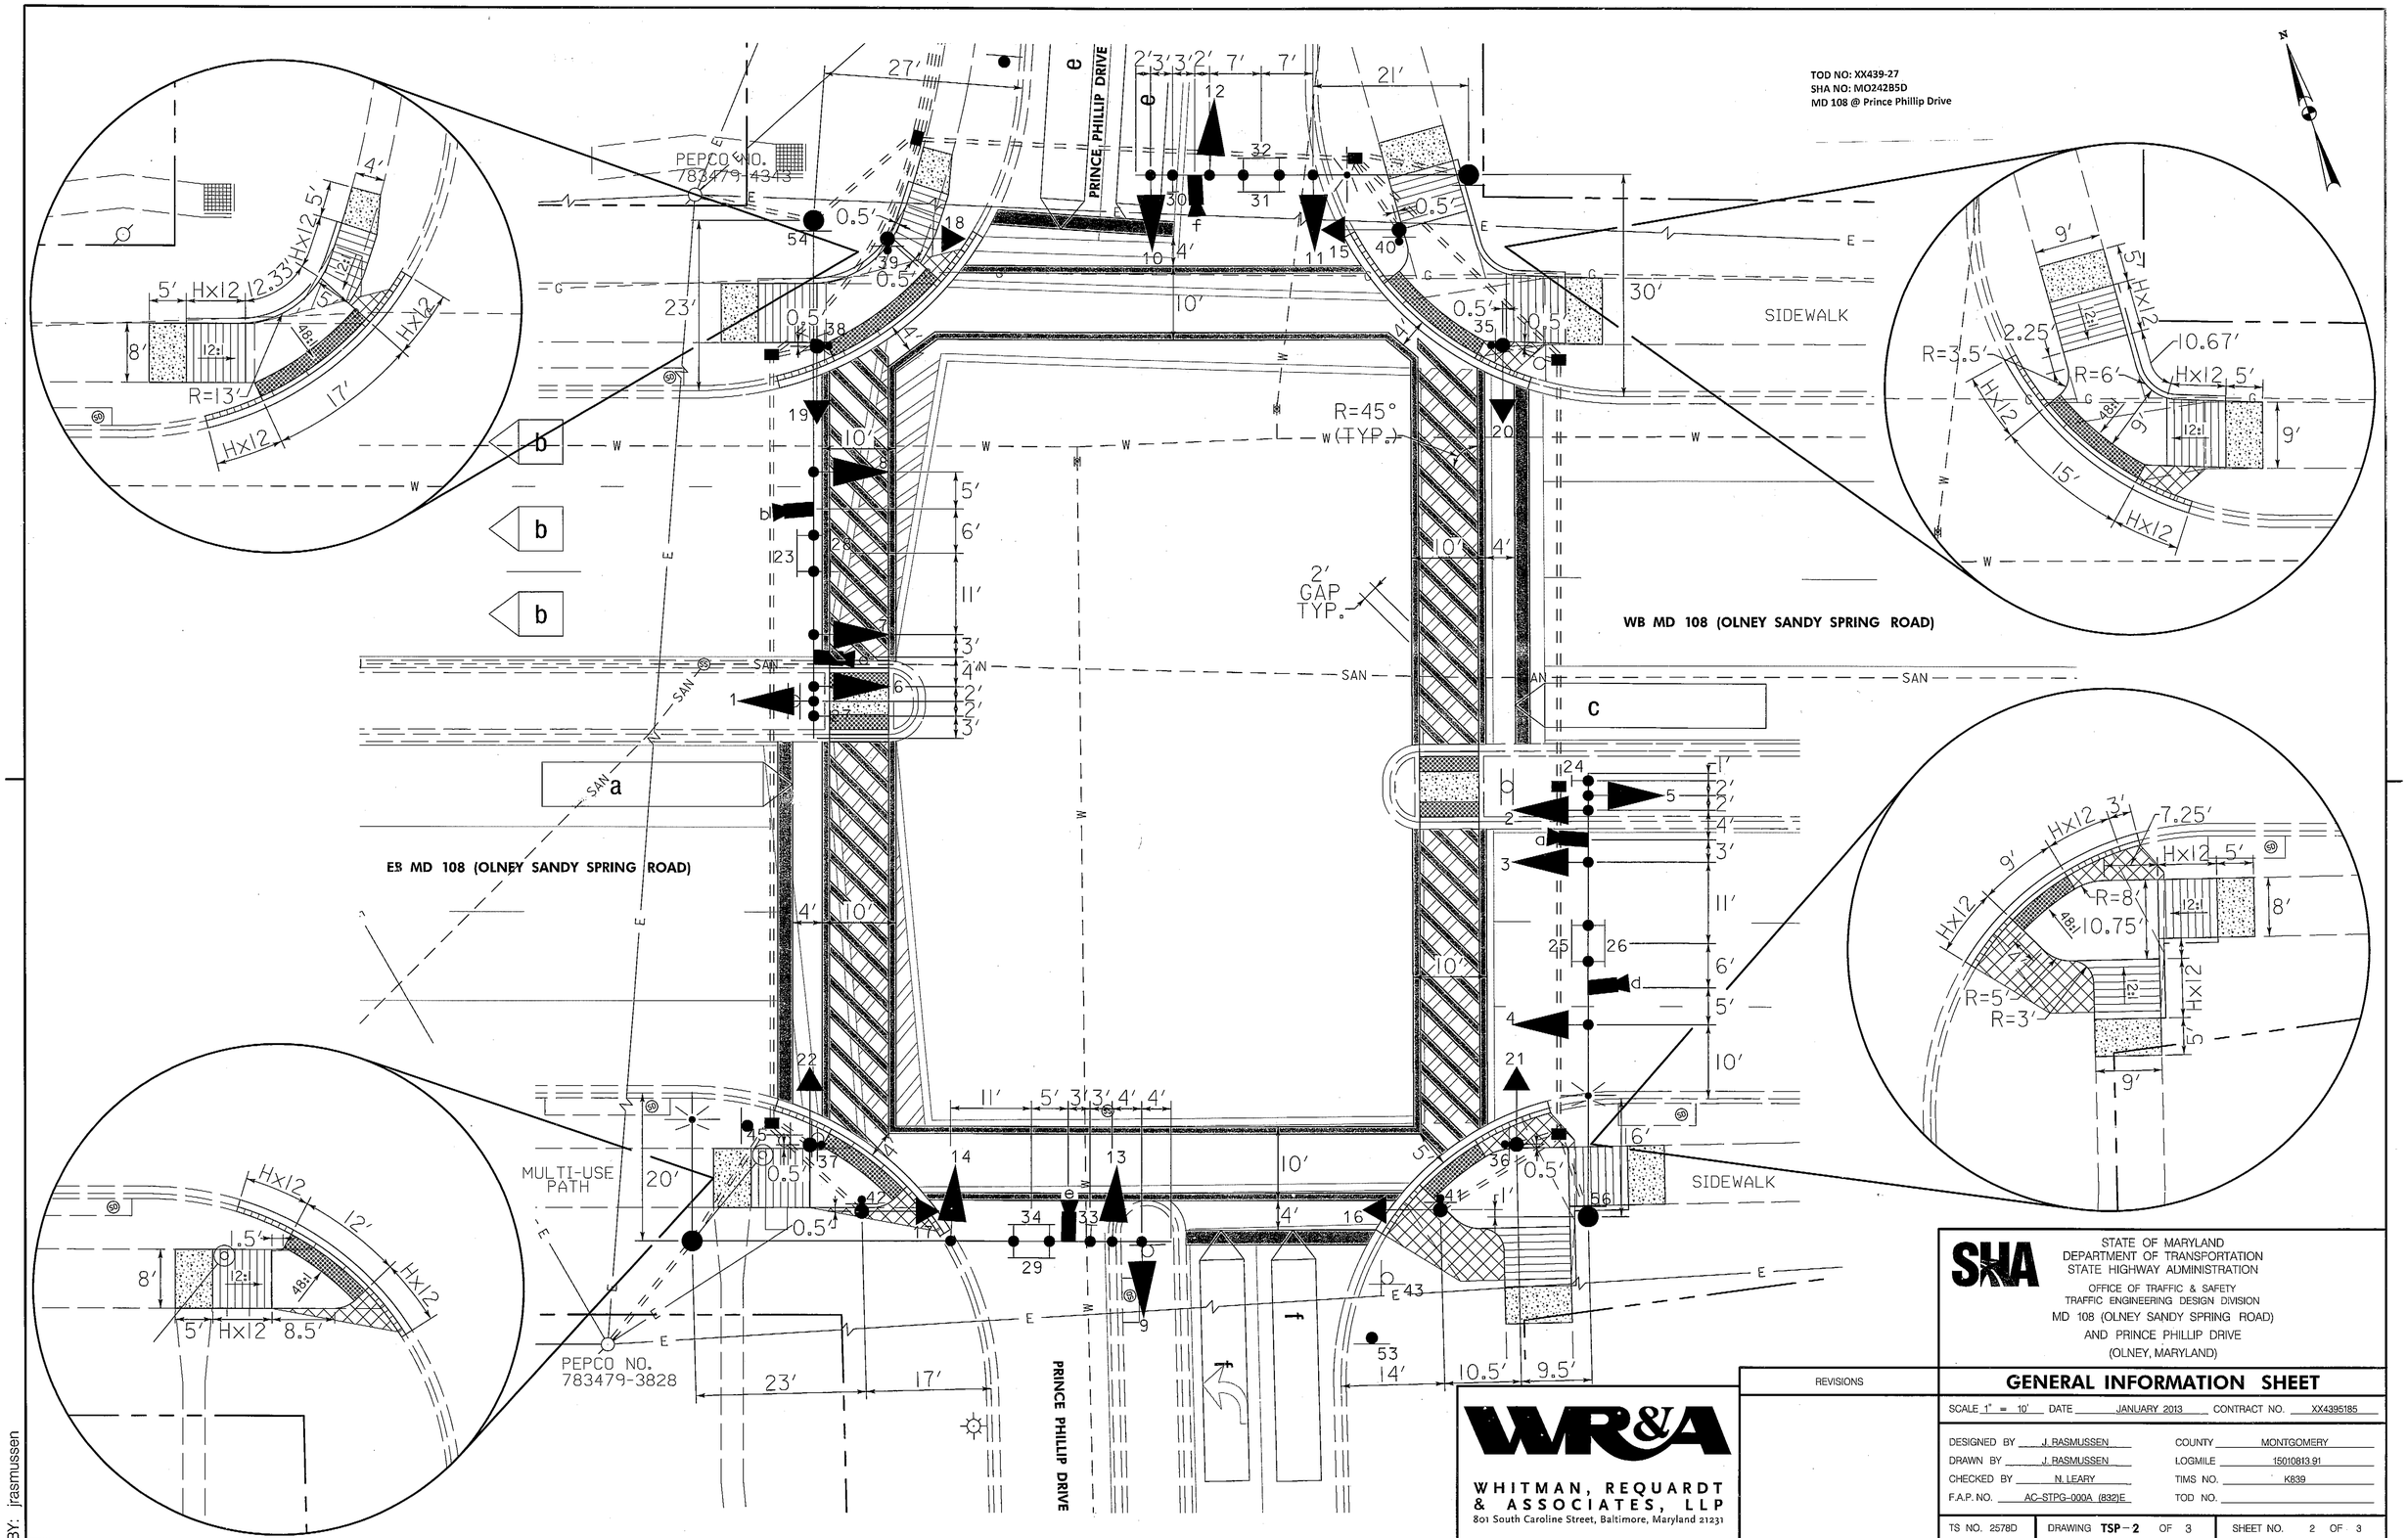

BY: jrasmussen

WHITMAN, REQUARDT & ASSOCIATES, LLP
801 South Caroline Street, Baltimore, Maryland 21231

STATE OF MARYLAND
DEPARTMENT OF TRANSPORTATION
STATE HIGHWAY ADMINISTRATION
OFFICE OF TRAFFIC & SAFETY
TRAFFIC ENGINEERING DESIGN DIVISION
MD 108 (OLNEY SANDY SPRING ROAD)
AND PRINCE PHILLIP DRIVE
(OLNEY, MARYLAND)

REVISIONS

GENERAL INFORMATION SHEET

SCALE 1" = 10' DATE JANUARY 2013 CONTRACT NO. XX4395185

DESIGNED BY J. RASMUSSEN
DRAWN BY J. RASMUSSEN
CHECKED BY N. LEARY
F.A.P. NO. AC-STPG-000A (832)E

COUNTY MONTGOMERY
LOGMILE 15010813.91
TIMS NO. K839
TOD NO.

TS NO. 2578D | DRAWING TSP-2 OF 3 | SHEET NO. 2 OF 3

PLOTTED: January 14, 2013
FILE: N:\31669-210\CADD\pSG-N002_MD108.dgn