F.H.W.A. REGION NO.	STATE	FED. AID PROJ. NO.	SHEET NO.	TOTAL SHEETS
3	MD.		2	5

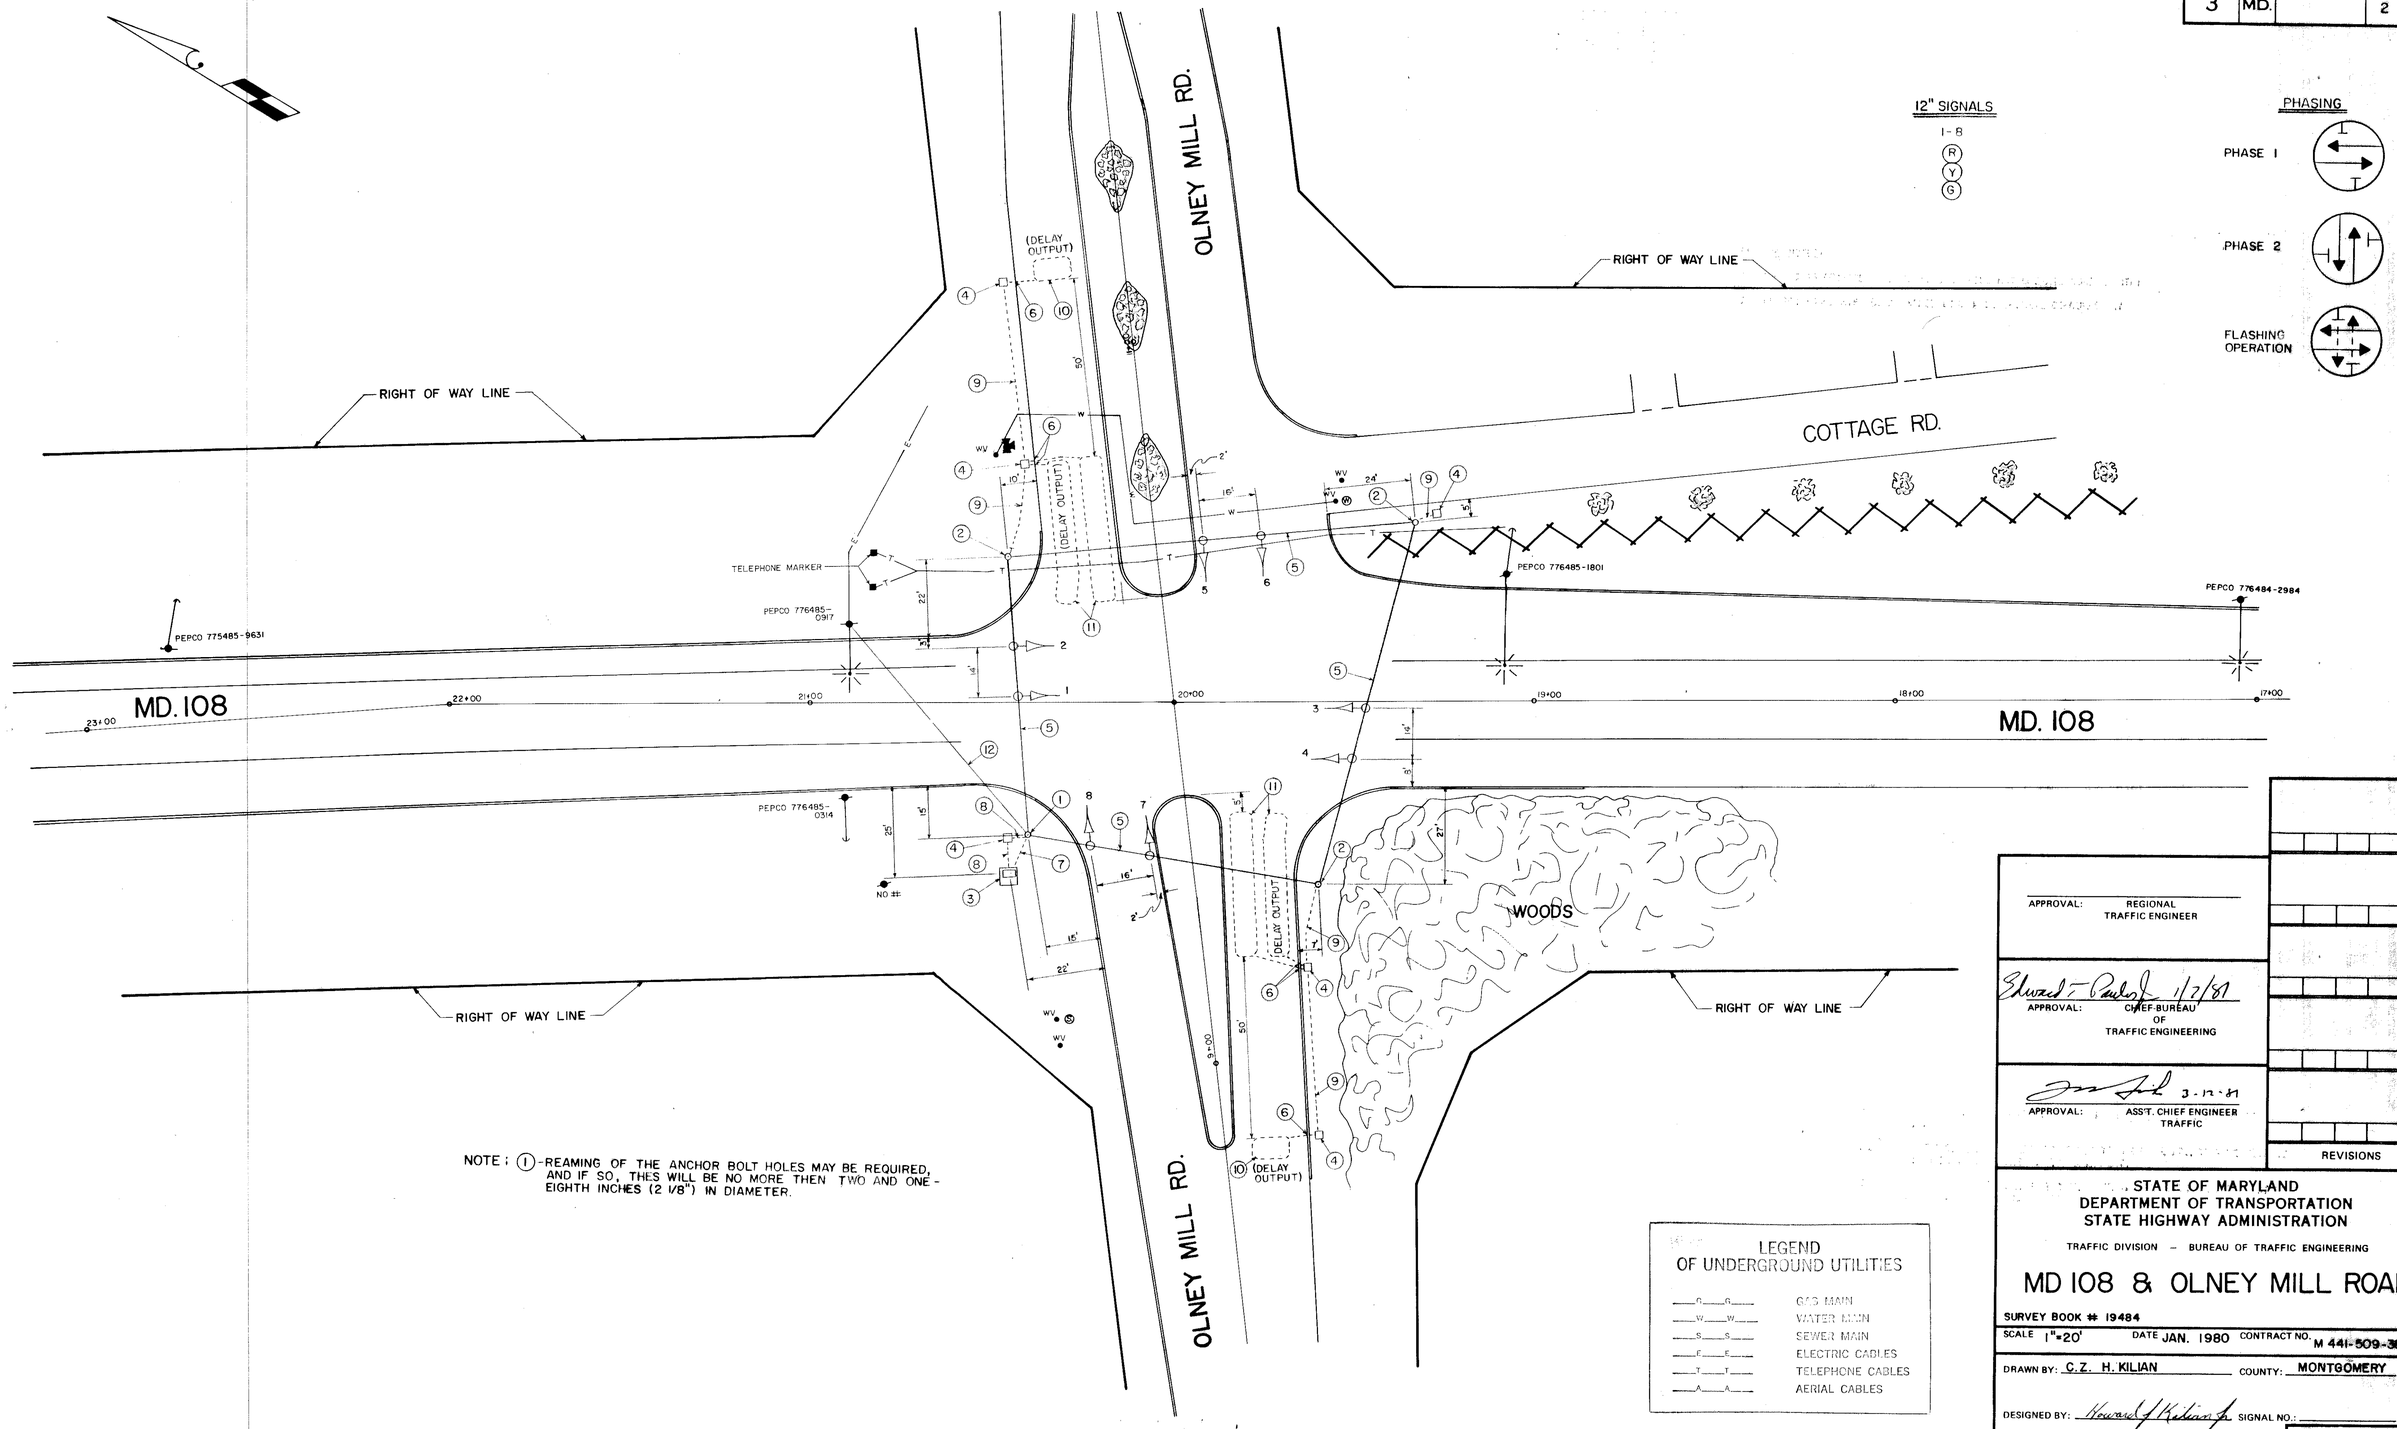

NOTE: (1)-REAMING OF THE ANCHOR BOLT HOLES MAY BE REQUIRED, AND IF SO, THES WILL BE NO MORE THEN TWO AND ONE-EIGHTH INCHES (2 1/8") IN DIAMETER.

LEGEND OF UNDERGROUND UTILITIES

G G	GAS MAIN
W W	WATER MAIN
S S	SEWER MAIN
E E	ELECTRIC CABLES
T T	TELEPHONE CABLES
A A	AERIAL CABLES

APPROVAL: REGIONAL TRAFFIC ENGINEER

Edward T. Parks Jr. 1/7/81
APPROVAL: CHIEF BUREAU OF TRAFFIC ENGINEERING

3-12-81
APPROVAL: ASS'T. CHIEF ENGINEER TRAFFIC

REVISIONS

STATE OF MARYLAND
DEPARTMENT OF TRANSPORTATION
STATE HIGHWAY ADMINISTRATION

TRAFFIC DIVISION – BUREAU OF TRAFFIC ENGINEERING

MD 108 & OLNEY MILL ROAD

SURVEY BOOK # 19484

SCALE 1"=20' DATE JAN. 1980 CONTRACT NO. M 441-509-365

DRAWN BY: C.Z. H. KILIAN COUNTY: MONTGOMERY

DESIGNED BY: Howard H. Kilian Jr. SIGNAL NO.:

CHECKED BY:

DRAWING NO. TS-1766

15010812.18

10/4/90 CONSULTANT EMAA

BRUNING 44.511 19927