F H WA REGION NO	STATE	FED. AID PROJ. NO	SHEET NO.	TOTAL SHEETS
3	MD.		3	7

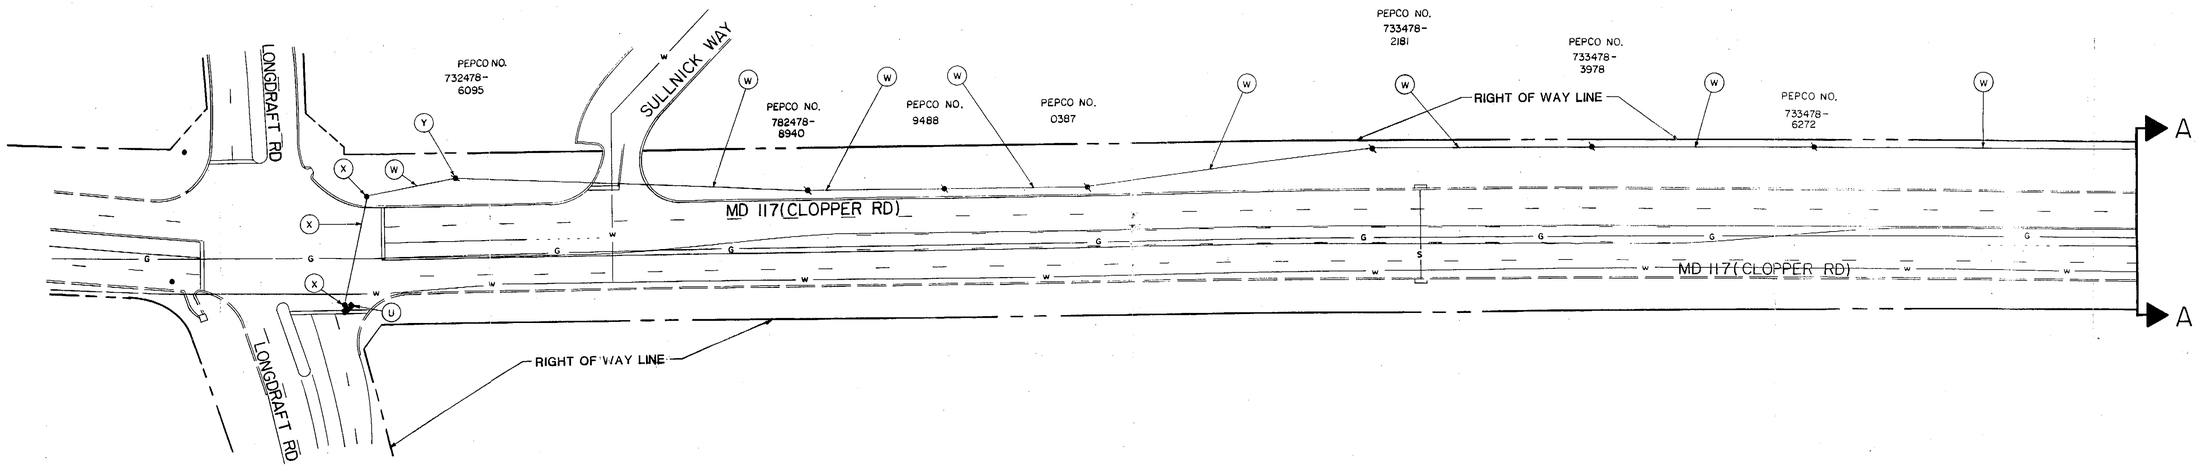

THE NEW TRAFFIC SIGNAL AT THIS INTERSECTION HAS NOT YET BEEN DESIGNED BY MONTGOMERY COUNTY.

LEGEND OF UNDERGROUND AND OVERHEAD UTILITIES

AERIAL CABLE	A — A — A — A
ELECTRIC	E — E — E — E
TELEPHONE	T — T — T — T
GAS	G — G — G — G
SEWER	S — S — S — S
WATER	W — W — W — W
CABLE TV	TV — TV — TV — TV

STREET TRAFFIC STUDIES, LTD.®
Suite 295, Commercentre East
1777 Reisterstown Road
Baltimore, Maryland 21208

REVISIONS

APPROVALS

CHIEF, SIGNAL DESIGN SECTION 8/22/88

ASST. DISTRICT ENGINEER, TRAFFIC 8/23/88

CHIEF, BUREAU OF TRAFFIC ENGINEERING 8-22-88

DEPUTY CHIEF ENGINEER, OFFICE OF TRAFFIC 8/24/88

MARYLAND DEPARTMENT OF TRANSPORTATION
STATE HIGHWAY ADMINISTRATION – OFFICE OF TRAFFIC
BUREAU OF TRAFFIC ENGINEERING

DRAWN BY: W J NIES (FOR STS)
DES. BY: R R ZACHERL (FOR STS)
CHK. BY: 8/22/88

INTERCONNECT PLAN MD 117(CLOPPER RD)- FROM PHEASANT RUN DR TO LONGDRAFT RD

COUNTY: MONTGOMERY

DATE: 3-18-88
SCALE: 1" = 50'
F.A.P. NO.
S.H.A. NO. BW-153-801-312

TS/FILE NO. TS-2459

SHEET NO. 3 OF 7