F. H. WA. REGION NO	STATE	FED. AID PROJ. NO	SHEET NO.	TOTAL SHEETS
3	MD.		2	7

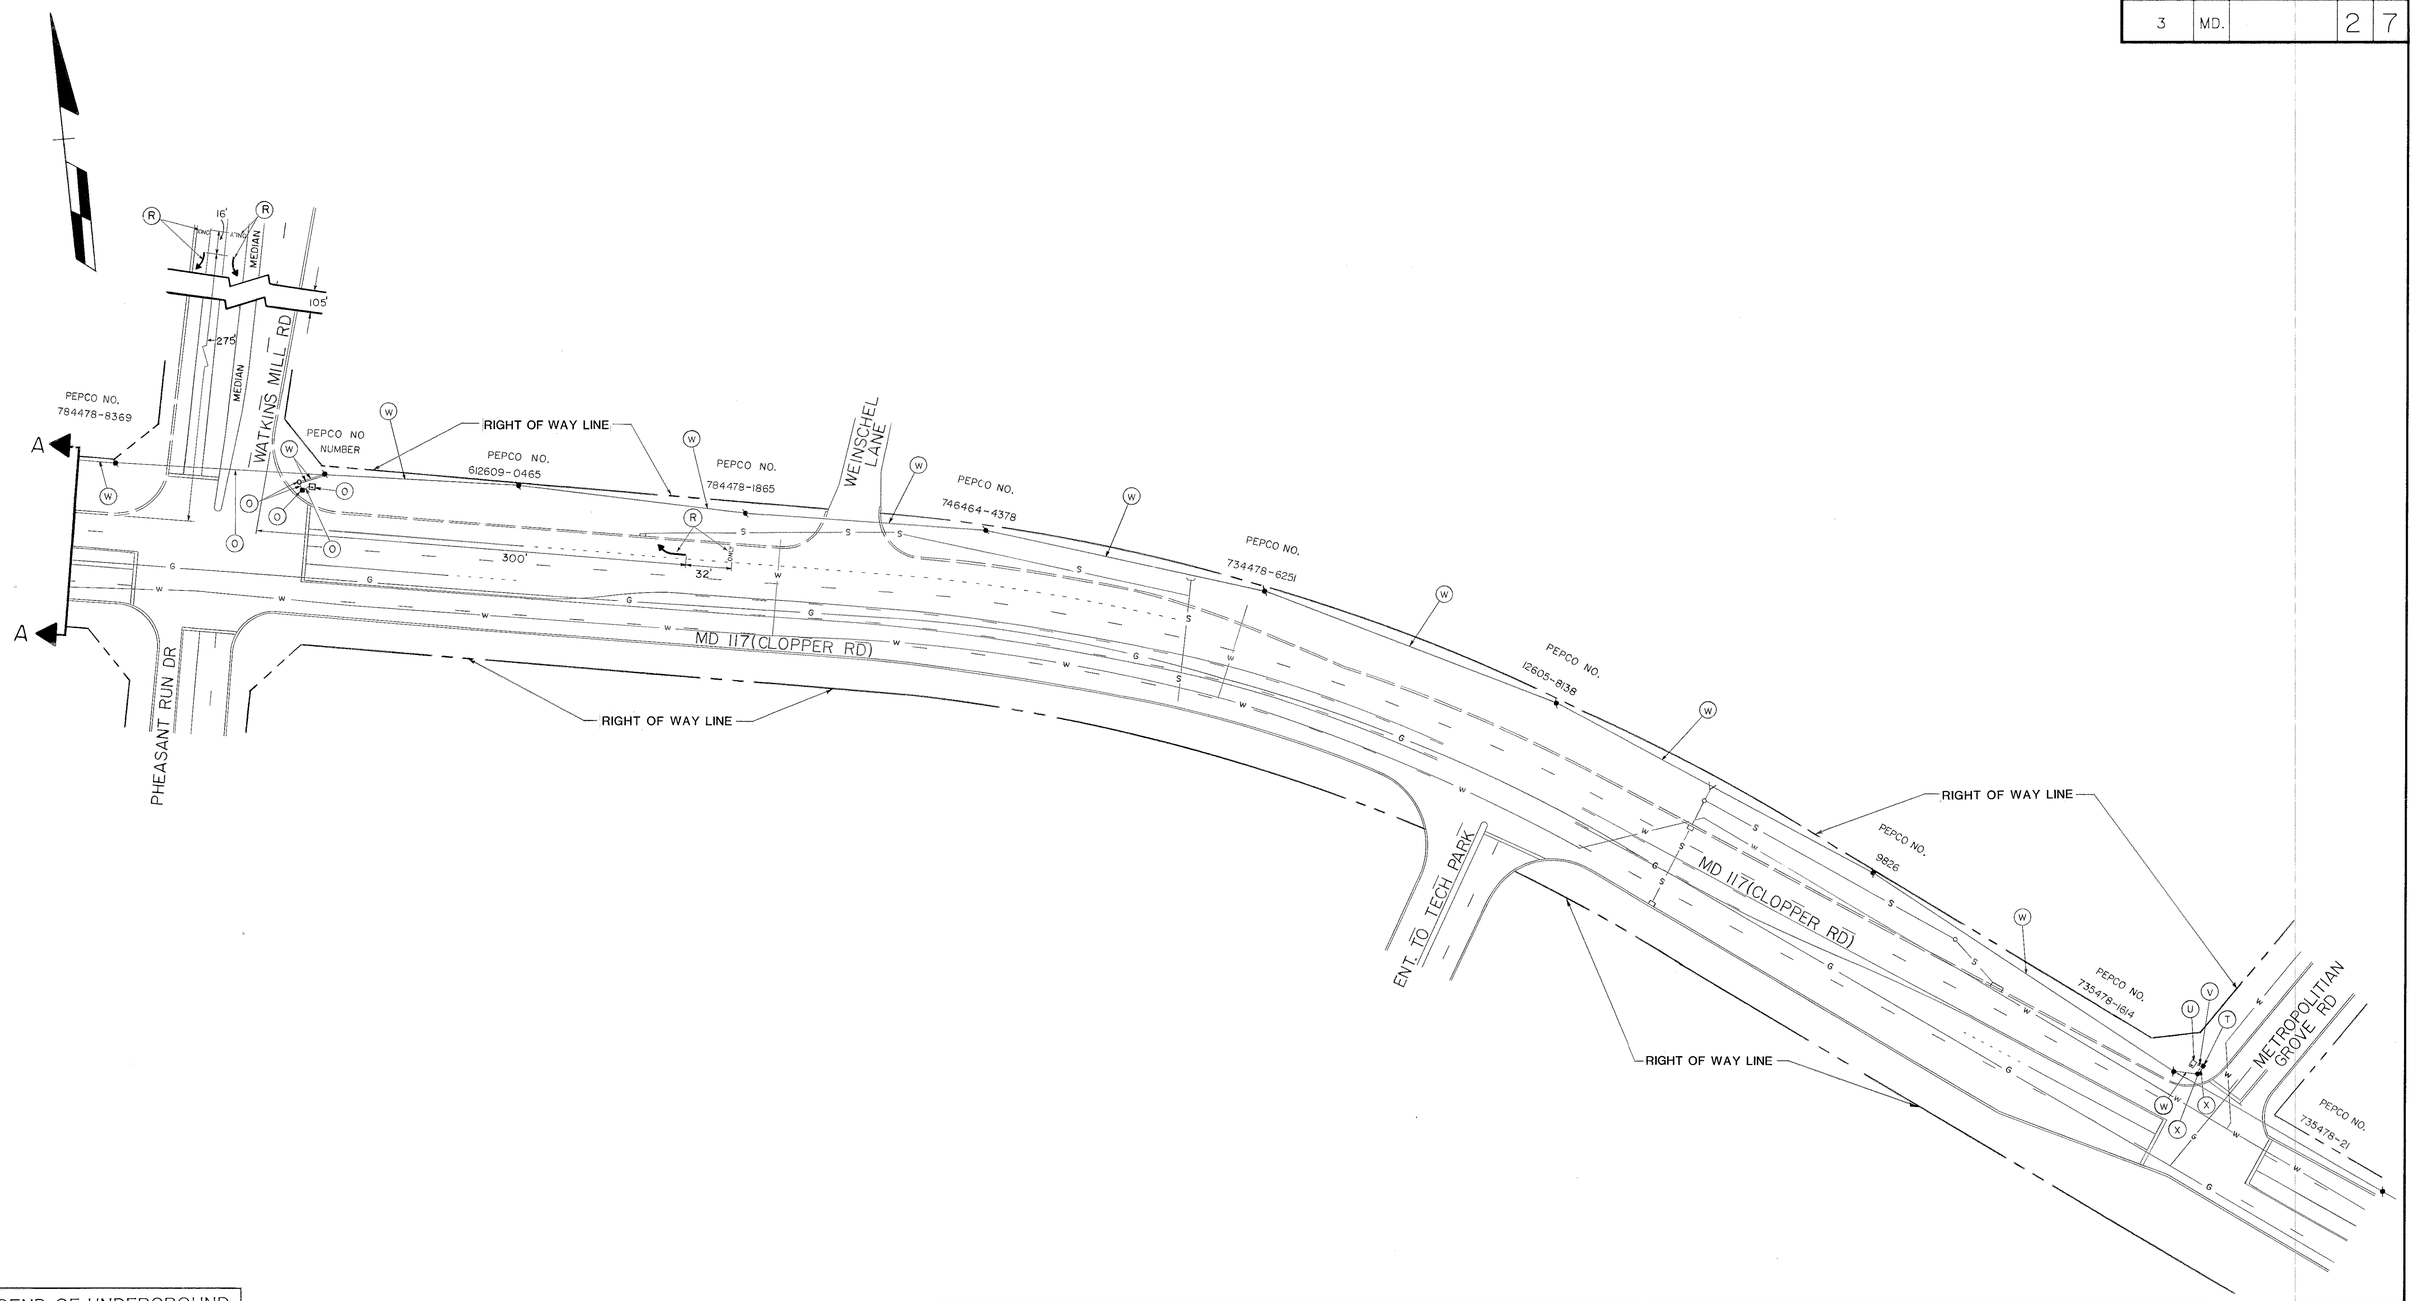

LEGEND OF UNDERGROUND AND OVERHEAD UTILITIES

AERIAL CABLE — A — A — A — A
ELECTRIC — E — E — E — E
TELEPHONE — T — T — T — T
GAS — G — G — G — G
SEWER — S — S — S — S
WATER — W — W — W — W
CABLE TV — TV — TV — TV — TV

STREET TRAFFIC STUDIES, LTD.
Suite 295, Commercentre East
1777 Reisterstown Road
Baltimore, Maryland 21208

REVISIONS	APPROVALS
	CHIEF, SIGNAL DESIGN SECTION 8/22/88
	ASST. DISTRICT ENGINEER, TRAFFIC 8/23/88
	CHIEF, BUREAU OF TRAFFIC ENGINEERING 8-22-88
	DEPUTY CHIEF ENGINEER, OFFICE OF TRAFFIC 8/26/88

MARYLAND DEPARTMENT OF TRANSPORTATION
STATE HIGHWAY ADMINISTRATION – OFFICE OF TRAFFIC
BUREAU OF TRAFFIC ENGINEERING

DRAWN BY W J NIES (FOR STS)
DES. BY: R R ZACHERL (FOR STS)
CHK. BY: 8/22/88

INTERCONNECT PLAN MD 117(CLOPPER RD)- FROM PHEASANT RUN DR TO METROPOLITAN GROVE RD

COUNTY: MONTGOMERY

DATE: 3-17-88
SCALE: 1"= 50'
F.A.P. NO.
S.H.A. NO. BW-153-801-312
TS/FILE NO. TS-2458
SHEET NO. 2 OF 7

15011710.64