K&E 19 1153 6-81 MC 2647♥

F.H.W.A. REGION NO.	STATE	FED. AID PROJ. NO.	SHEET NO.	TOTAL SHEETS
3	MD.		9	13

NOTE: (1) EQUIPMENT WITHOUT CONSTRUCTION NOTES WILL BE UTILIZED.
(2) THIS PLAN DEPICTS EXISTING CONDITIONS.
(3) PROPOSED GEOMETRICS ARE NOT PART OF THIS CONTRACT.

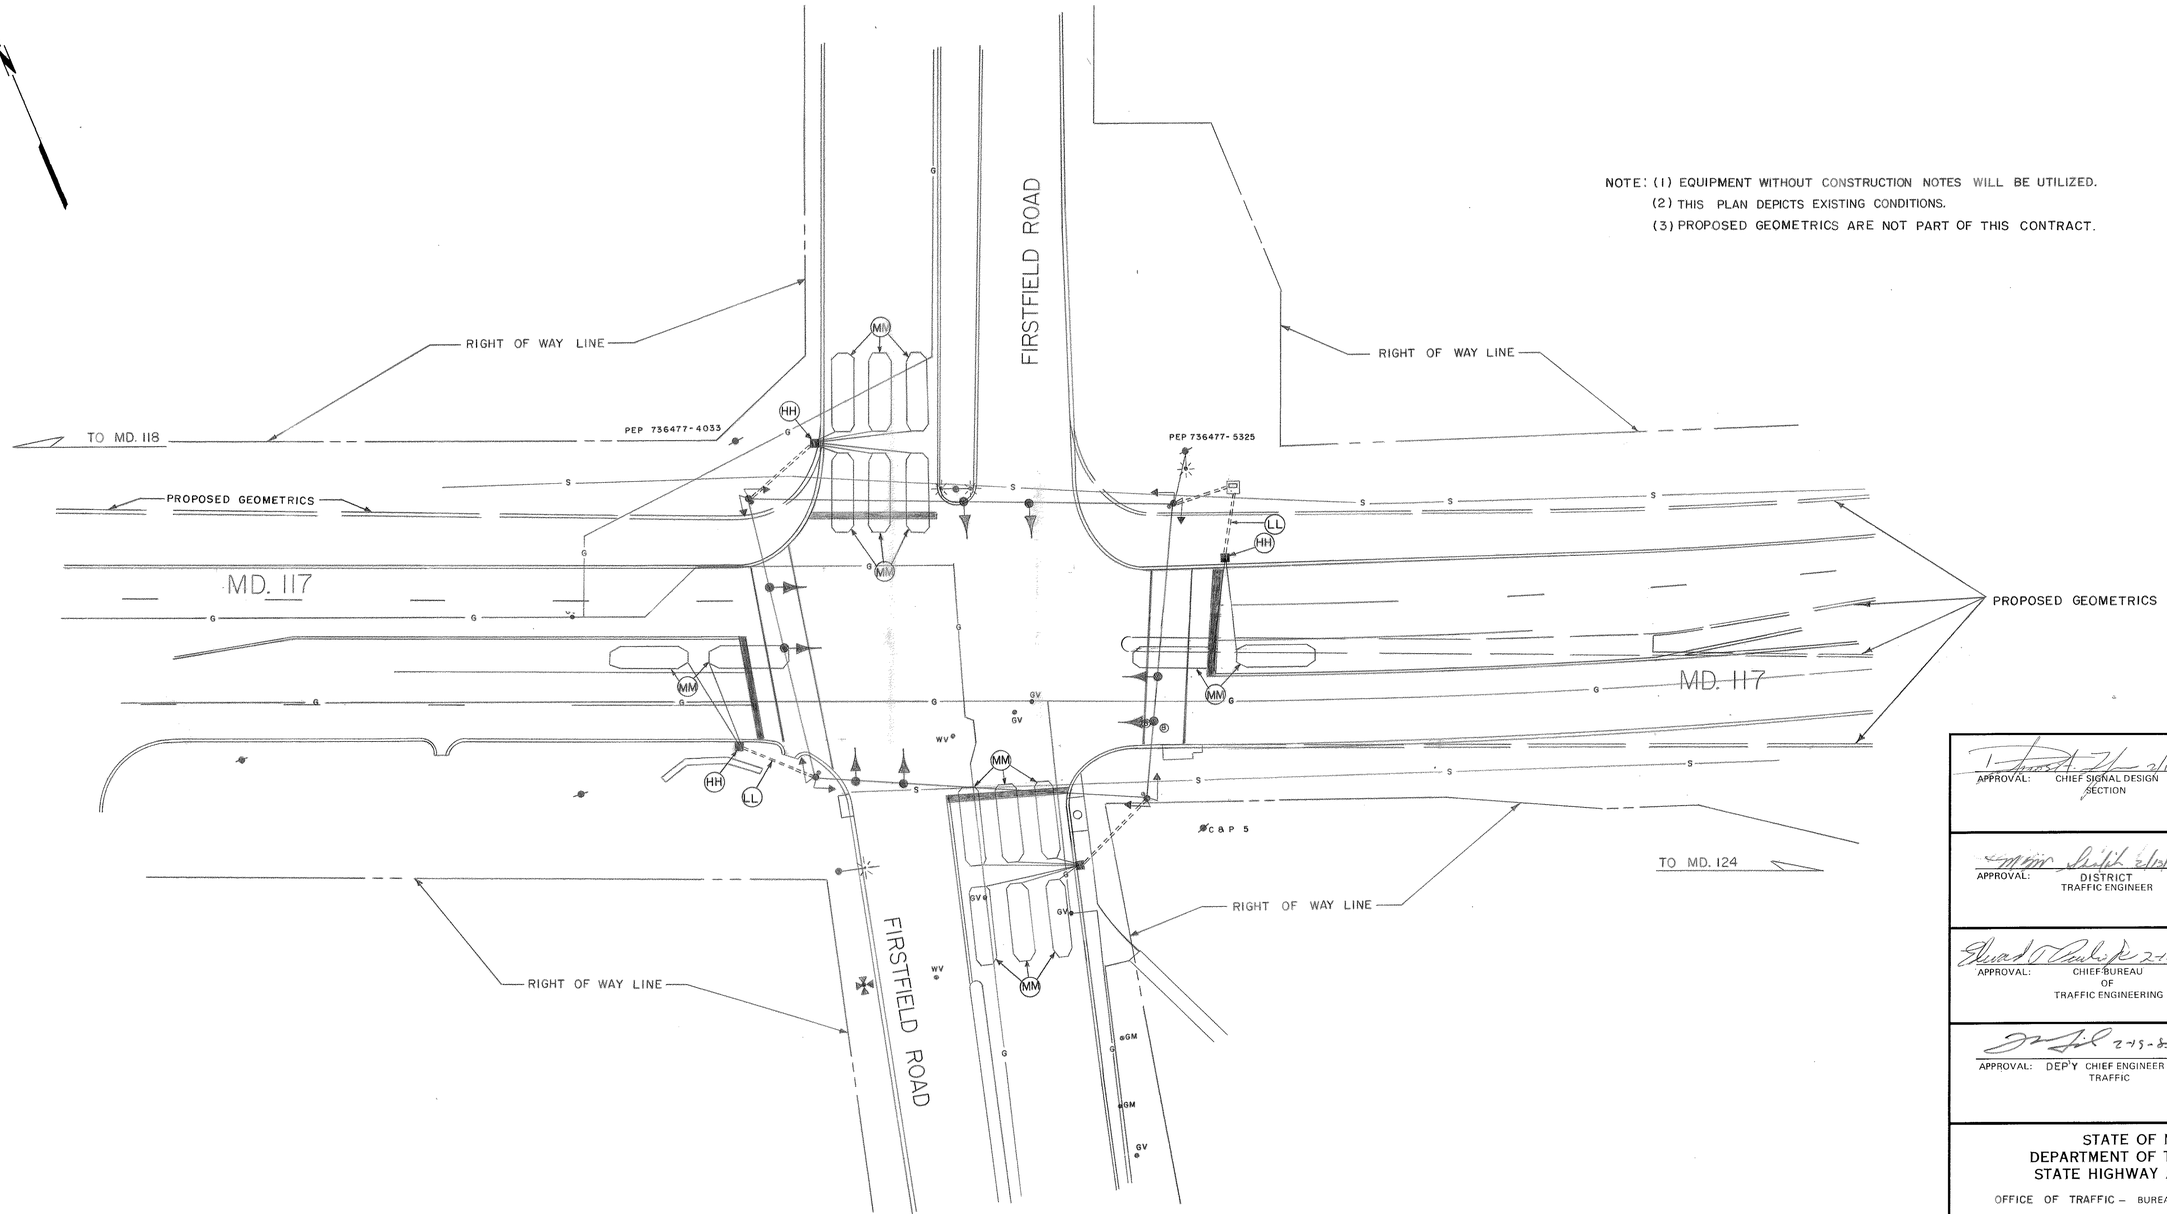

LEGEND OF UNDERGROUND AND OVERHEAD UTILITIES

AERIAL CABLE	A — A — A
ELECTRIC	E — E — E
TELEPHONE	T — T — T
GAS	G — G — G
SEWER	S — S — S
WATER	W — W — W

APPROVAL: CHIEF SIGNAL DESIGN SECTION 2/13/85

APPROVAL: DISTRICT TRAFFIC ENGINEER 2/13/85

APPROVAL: CHIEF BUREAU OF TRAFFIC ENGINEERING 2-12-85

APPROVAL: DEP'Y CHIEF ENGINEER TRAFFIC 2-15-85

REVISIONS

STATE OF MARYLAND
DEPARTMENT OF TRANSPORTATION
STATE HIGHWAY ADMINISTRATION

OFFICE OF TRAFFIC – BUREAU OF TRAFFIC ENGINEERING

MD. 117 & FIRSTFIELD ROAD

SCALE 1" = 20' DATE 8-2-84 CONTRACT NO. M-508-501-385

DRAWN BY: GEC COUNTY: MONTGOMERY

DESIGNED BY: SIGNAL NO.:

CHECKED BY: 2/11/85

DRAWING NO. TS-2028X

STREET TRAFFIC STUDIES, LTD.
Suite 295, Commercentre East
1777 Reisterstown Road
Baltimore, MD 21208