F.H.W.A. REGION NO.	STATE	FED. AID PROJ. NO.	SHEET NO.	TOTAL SHEETS
3	MD			

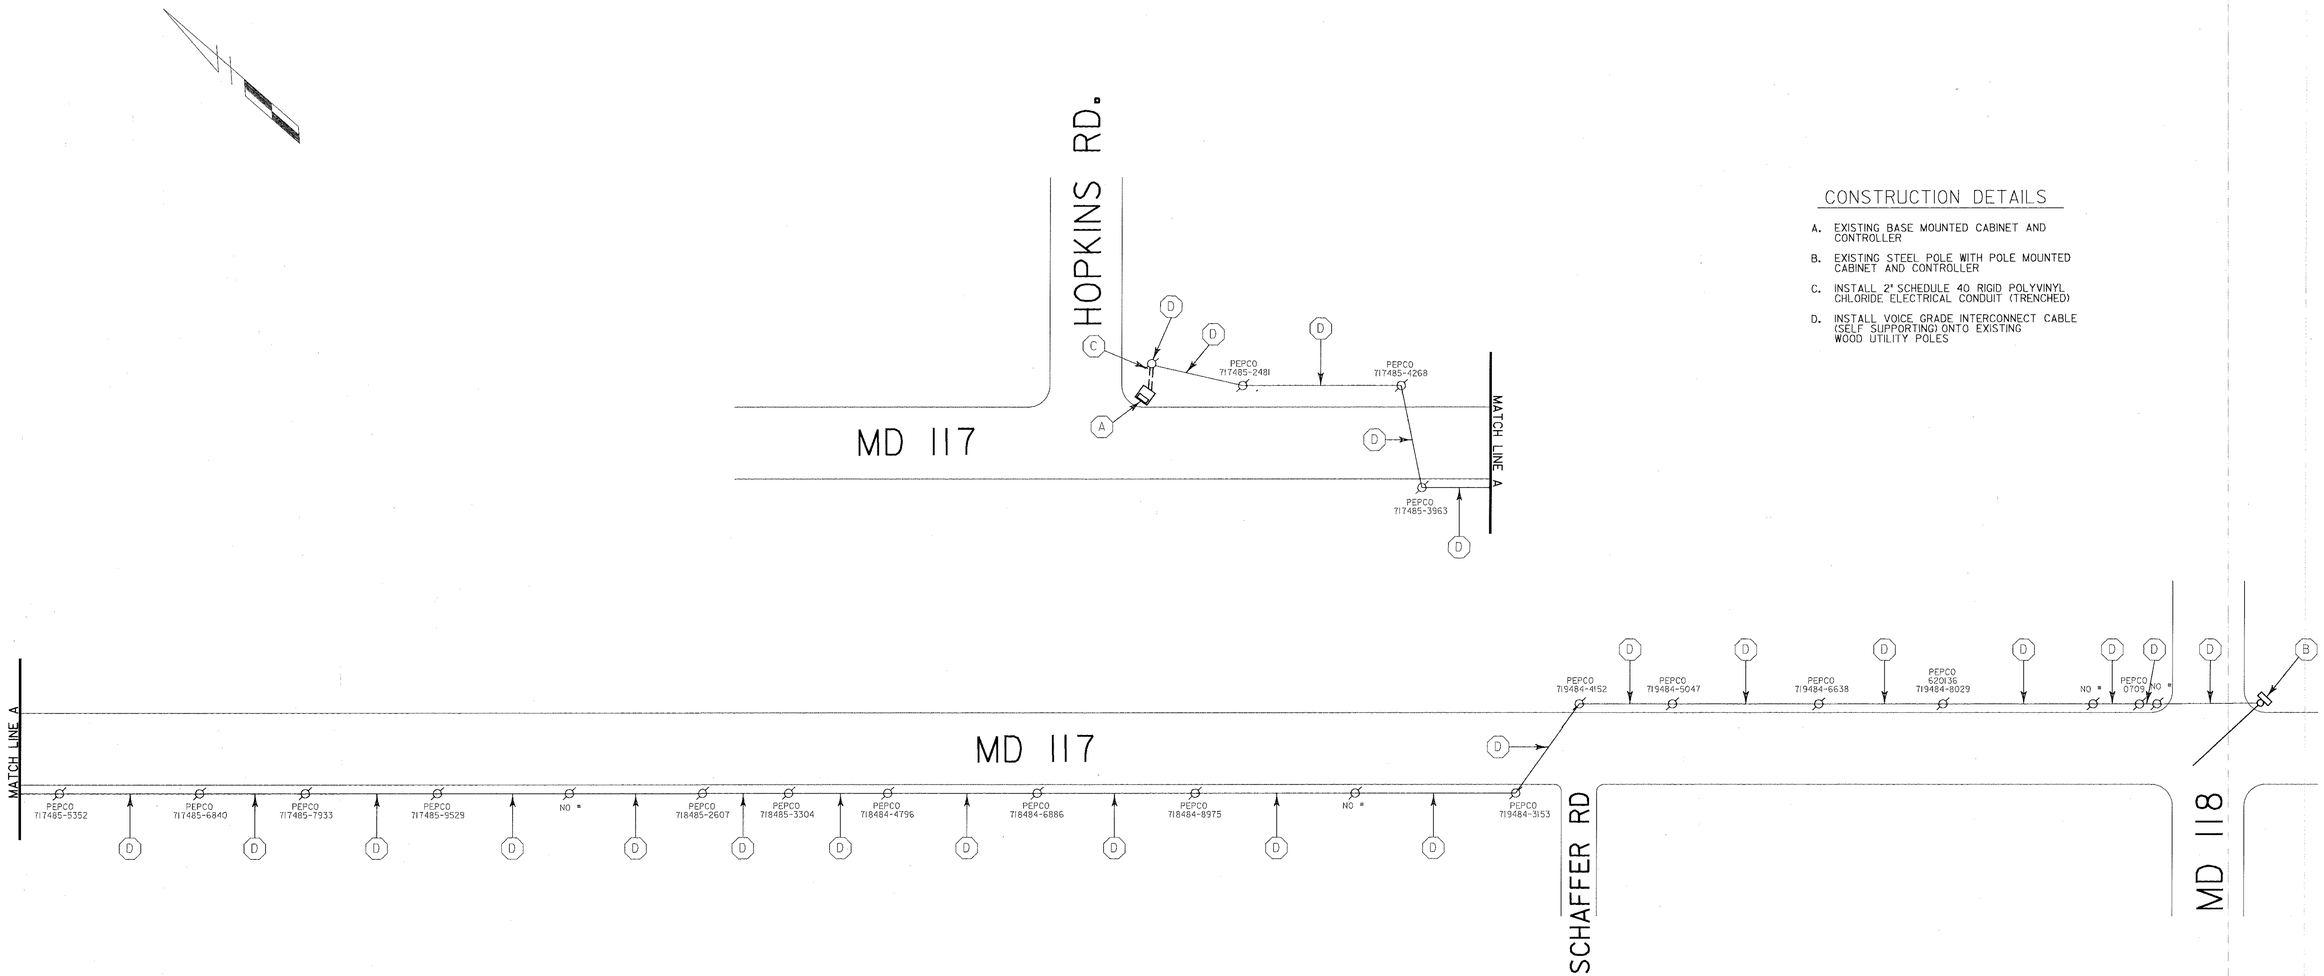

CONSTRUCTION DETAILS

A. EXISTING BASE MOUNTED CABINET AND CONTROLLER

B. EXISTING STEEL POLE WITH POLE MOUNTED CABINET AND CONTROLLER

C. INSTALL 2" SCHEDULE 40 RIGID POLYVINYL CHLORIDE ELECTRICAL CONDUIT (TRENCHED)

D. INSTALL VOICE GRADE INTERCONNECT CABLE (SELF SUPPORTING) ONTO EXISTING WOOD UTILITY POLES

Whitman, Requardt and Associates
ENGINEERS AND PLANNERS
2315 Saint Paul Street
Baltimore, Maryland 21218
(410) 235-3450

REVISIONS	APPROVALS	REVISIONS
	CHIEF, SIGNAL DESIGN SECTION	
	ASST. DISTRICT ENGINEER, TRAFFIC	
	CHIEF, TRAFFIC ENGINEERING DESIGN DIVISION	
	DIRECTOR, OFFICE OF TRAFFIC & SAFETY	

MARYLAND DOT - STATE HIGHWAY ADMINISTRATION
Office of Traffic & Safety
TRAFFIC ENGINEERING DESIGN DIVISION

INTERCONNECT PLAN

MD 117 FROM MD 118 TO HOPKINS ROAD

DATE: 7-28-95	DRAWN BY: S. BLOSS	F.A.P. NO. STPG-000S(301)E	PLAN SHEET NO.: T5-3543	SHEET NO. ___ OF ___
SCALE: 1"=100'	DESIGNED BY: T. ZAYDEL	S.H.A. NO. AW-791-501-385		
	CHECKED BY: T. HANNAN	COUNTY		