SHEET NO.
2 OF 2

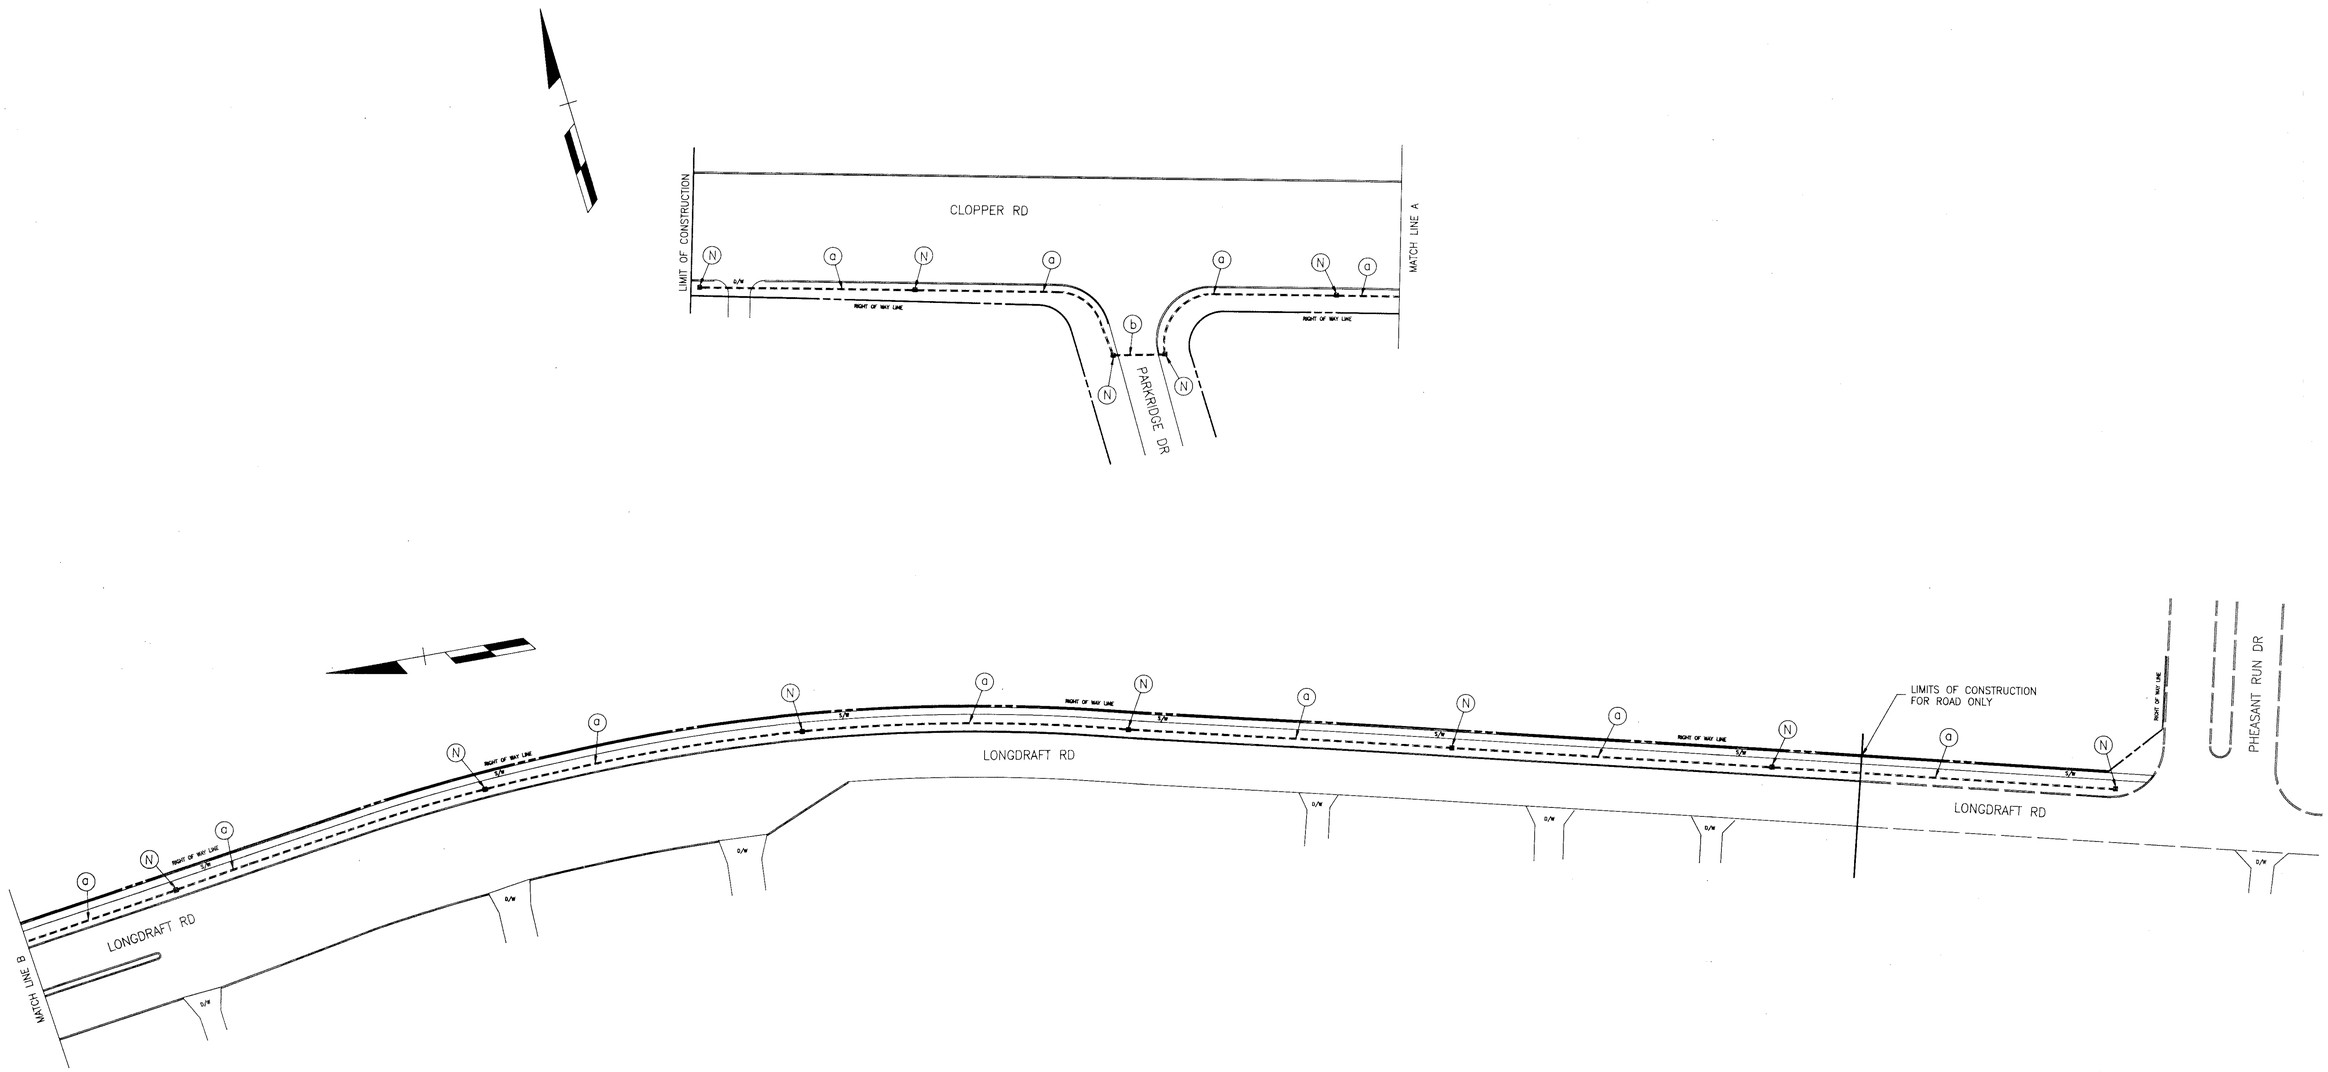

SHA NO.: BW 674-809-312

STREET TRAFFIC STUDIES, LTD.
Gateway International
1302 Concourse Drive, Suite 104
Linthicum, Maryland 21090
(410) 859-3553

2575X1

NO.	REVISION	BY	APP'D	DATE

DESIGNED BY: R R ZACHERL (FOR STS)	DATE 6-23-94
DRAWN BY: W J NIES (FOR STS)	DATE 6-23-94
CHECKED BY:	DATE
DRAWING NO.:	

RECOMMENDED BY _____
CHIEF,

REVIEWED BY _____
ASSISTANT CHIEF
DIVISION OF TRAFFIC ENGINEERING

APPROVED BY [signature] 7/15/94
CHIEF, DIVISION OF TRAFFIC ENGINEERING

DEPARTMENT OF TRANSPORTATION
DIVISION OF TRAFFIC ENGINEERING
MONTGOMERY COUNTY, MARYLAND

CLOPPER RD AND LONGDRAFT RD

SCALE 1" = 40'

TS# 1978A