FHWA REGION NO.		FED. AID PROJ. NO.	SHEET NO.	TOTAL SHEETS
3	MD.	SEE TITLE SHEET	149	215

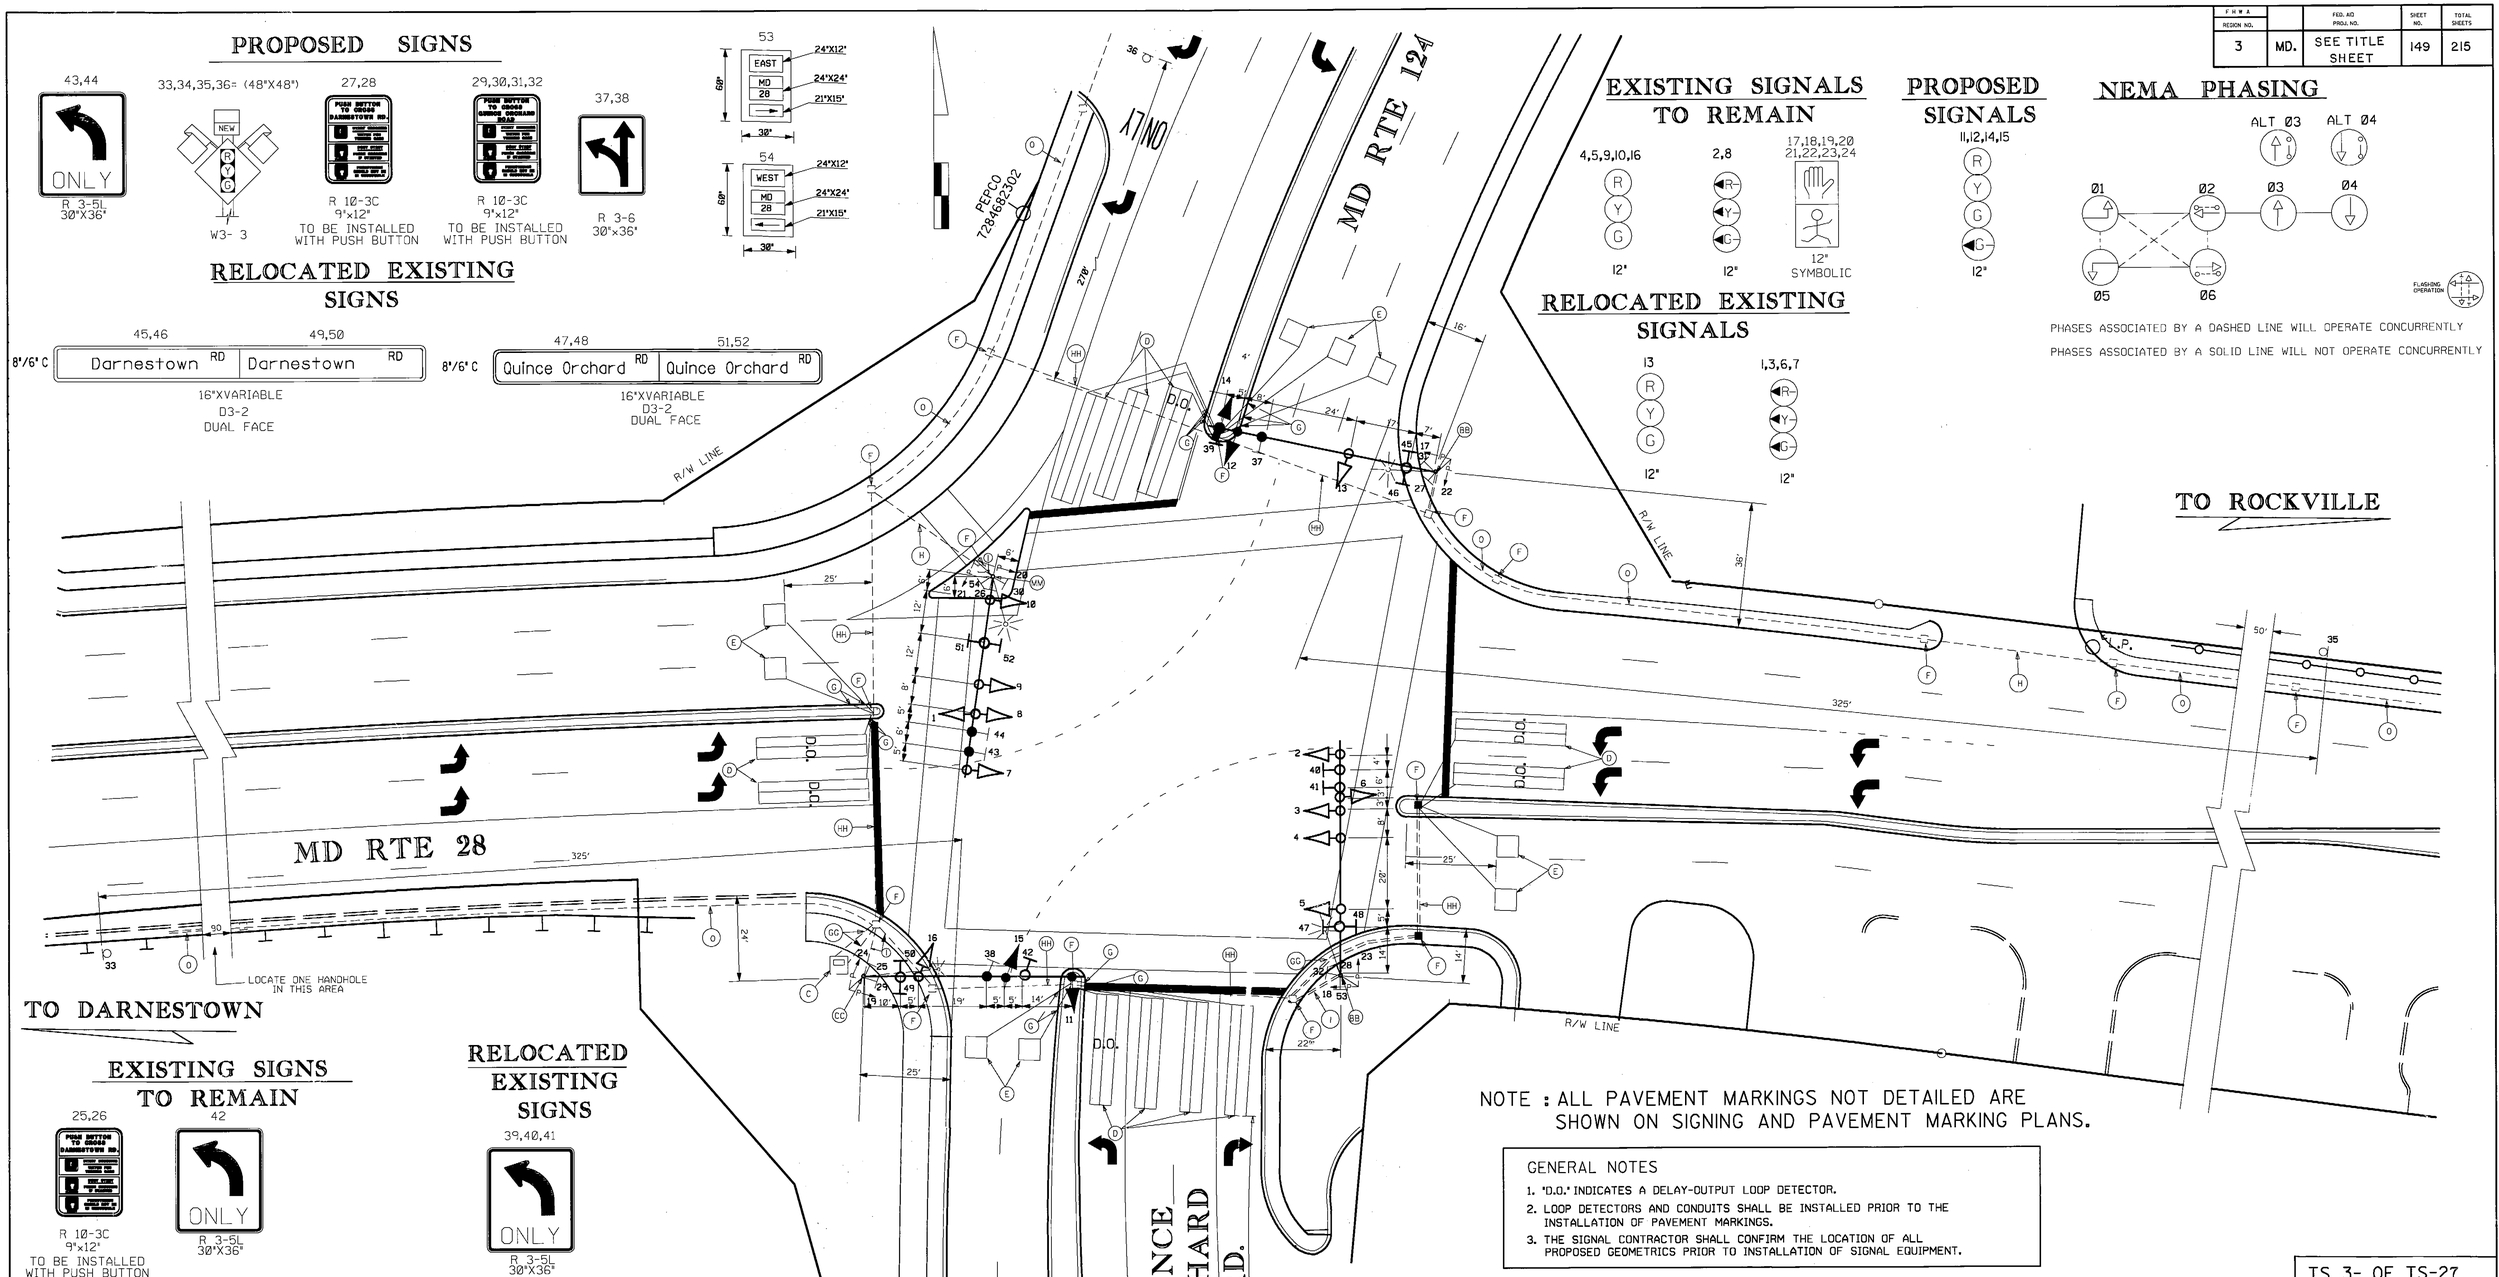

NOTE : ALL PAVEMENT MARKINGS NOT DETAILED ARE SHOWN ON SIGNING AND PAVEMENT MARKING PLANS.

GENERAL NOTES

1. "D.O." INDICATES A DELAY-OUTPUT LOOP DETECTOR.
2. LOOP DETECTORS AND CONDUITS SHALL BE INSTALLED PRIOR TO THE INSTALLATION OF PAVEMENT MARKINGS.
3. THE SIGNAL CONTRACTOR SHALL CONFIRM THE LOCATION OF ALL PROPOSED GEOMETRICS PRIOR TO INSTALLATION OF SIGNAL EQUIPMENT.

TS 3- OF TS-27

LEGEND OF UNDERGROUND AND OVERHEAD UTILITIES

AERIAL CABLE	A	A
ELECTRIC	E	E
TELEPHONE	T	T
GAS	G	G
SEWER	S	S
WATER	W	W
CABLE TV	TV	TV

Sverdrup
CORPORATION
CONSULTING ENGINEERS
7799 Leesburg Pike
Suite 700, South Tower
Falls Church, Virginia 22043
Tel. (703) 790-0040

REVISIONS	APPROVALS
	CHIEF, SIGNAL DESIGN SECTION
	ASST. DISTRICT ENGINEER, TRAFFIC
	CHIEF, TRAFFIC ENGINEERING DESIGN DIVISION 11/3/94
	DIRECTOR, OFFICE OF TRAFFIC AND SAFETY

MDOT - STATE HIGHWAY ADMINISTRATION
Office of Traffic and Safety
TRAFFIC ENGINEERING DESIGN DIVISION
MD RTE 124 (QUINCE ORCHARD RD.) AND MD RTE 28 (DARNESTOWN RD.)
(ULTIMATE PHASE)

DRAWN BY: M.C.
DES. BY: R.D.
CHK. BY: H.P.T.
COUNTY : MONTGOMERY
DATE : OCT. 1994
SCALE : 1"=20'
F.A.P. NO.
S.H.A. NO. M528 - 501 - 371
TS/STD. NO. 1648 A
SHEET NO. 149 OF 215

LOG MILE : 15012400.00

Plot Requested by =013040:Kim.Song 11/02/94

ss01m124.prf
g:\7010\ss01m124.2d