FHWA REGION NO.		FED. AID PROJ. NO.	SHEET NO.	TOTAL SHEETS
3	MD.	SEE TITLE SHEET	148	215

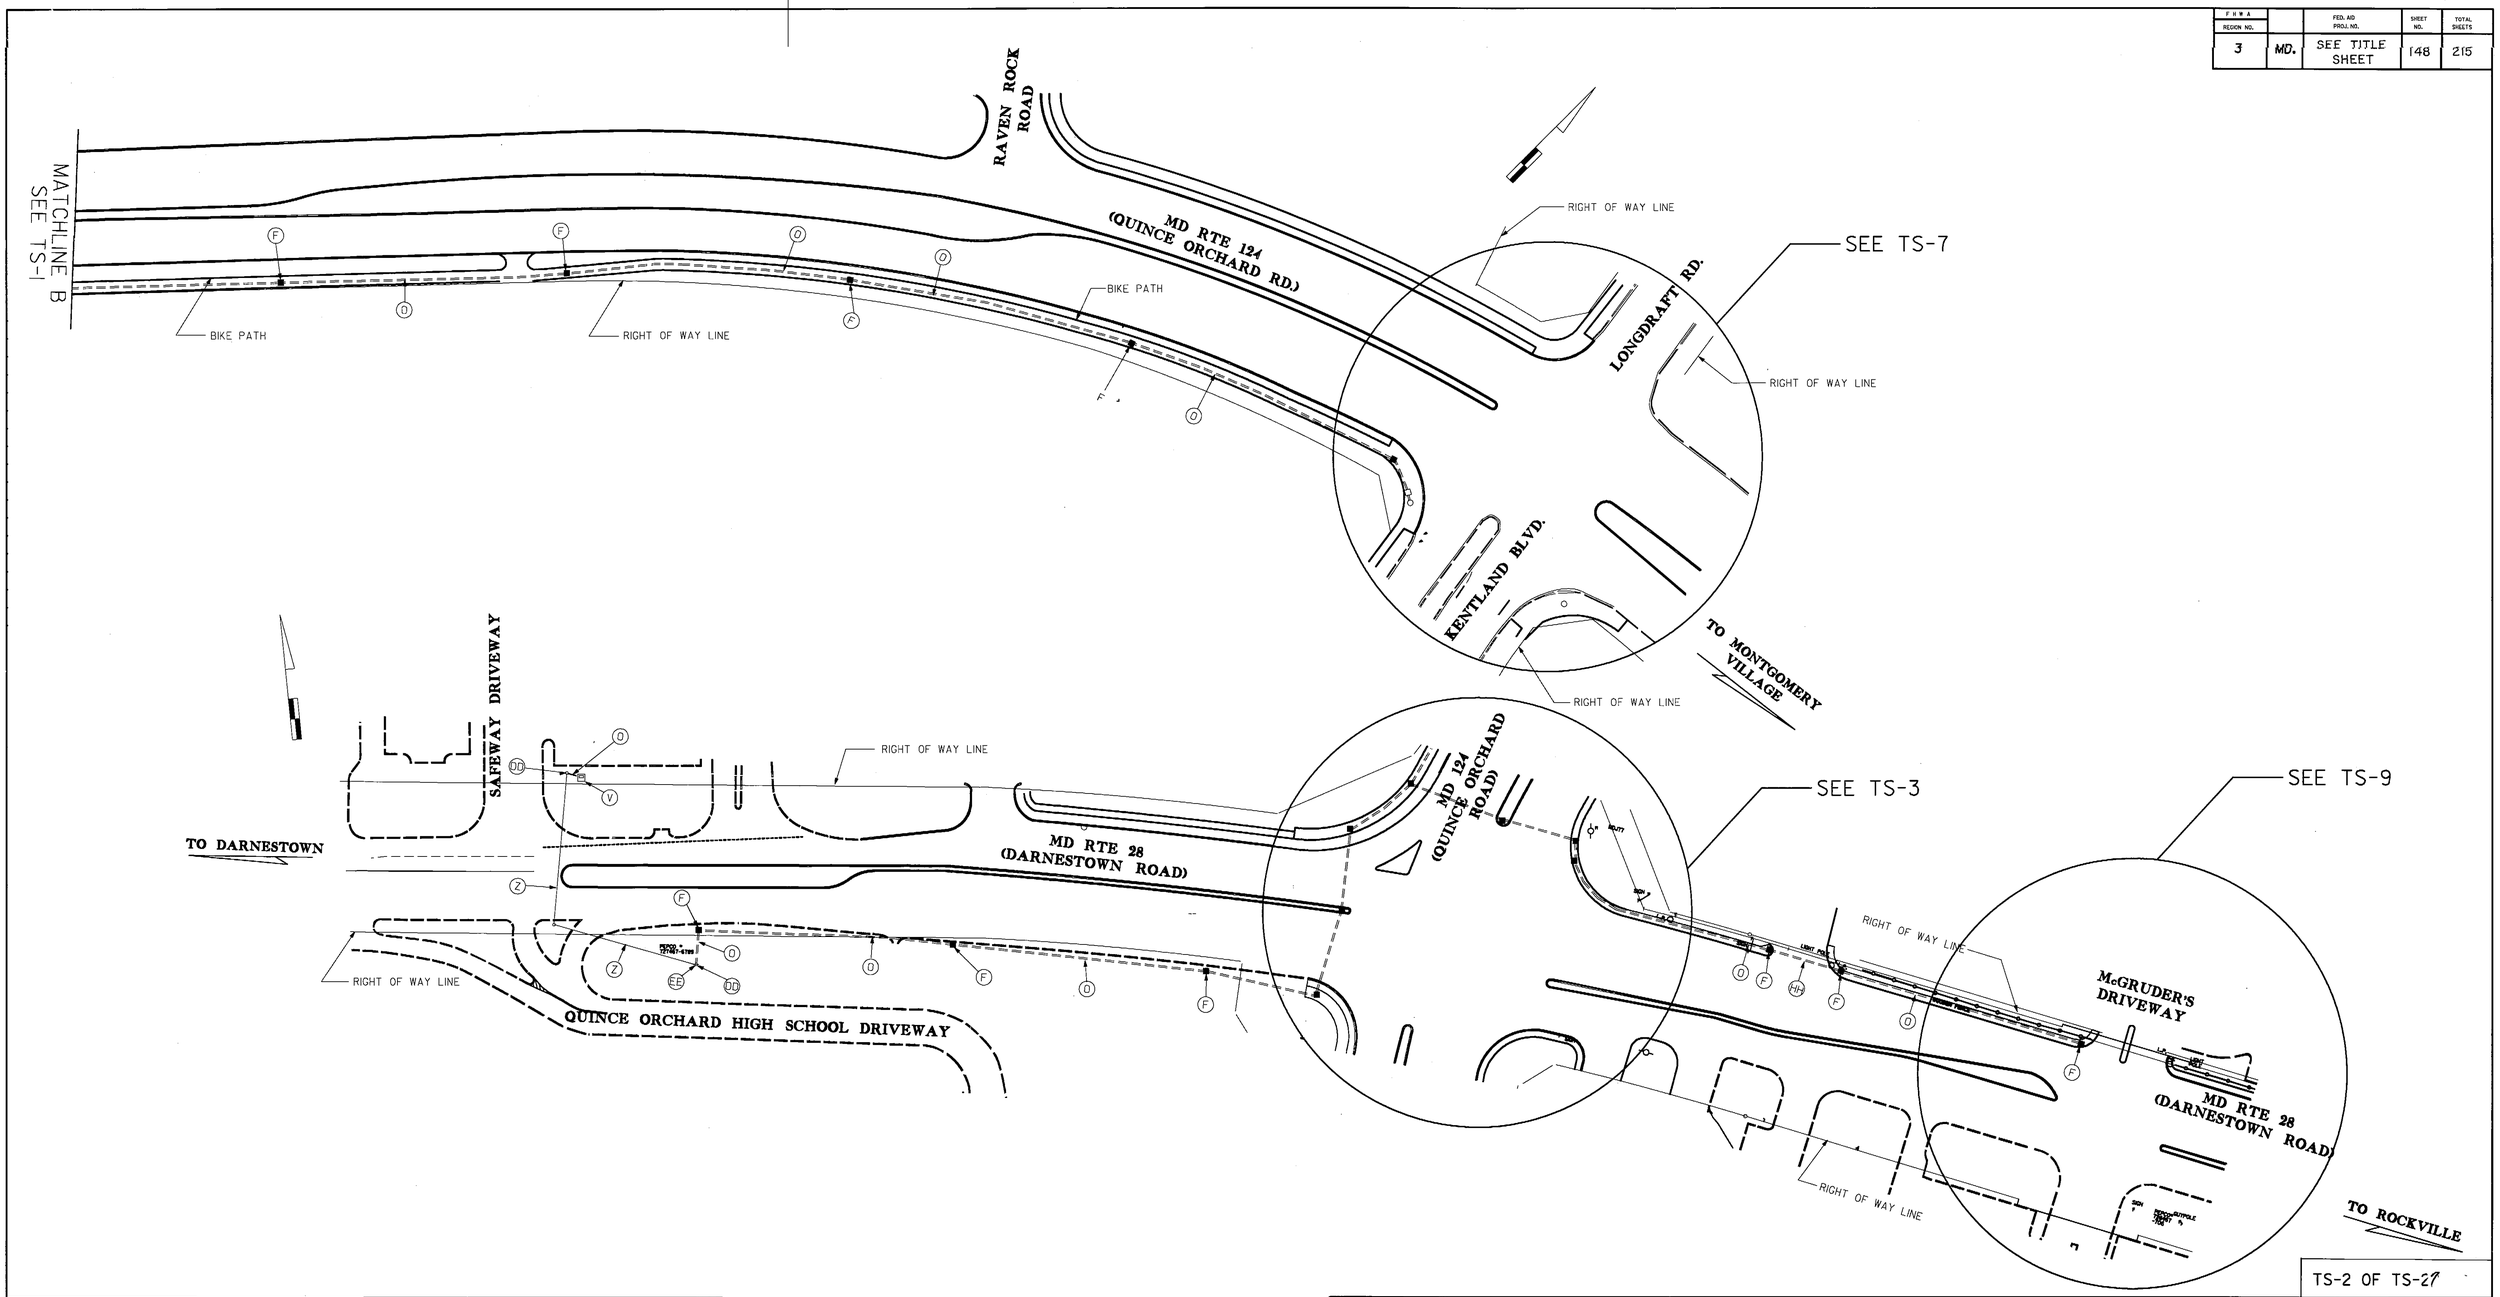

TS-2 OF TS-27

LEGEND OF UNDERGROUND AND OVERHEAD UTILITIES

AERIAL CABLE	A	A
ELECTRIC	E	E
TELEPHONE	T	T
GAS	G	G
SEWER	S	S
WATER	W	W
CABLE TV	TV	TV

Sverdrup
CORPORATION
CONSULTING ENGINEERS
7799 Leesburg Pike
Suite 700, South Tower
Falls Church, Virginia 22043
Tel. (703) 790-0040

REVISIONS	APPROVALS
	CHIEF, SIGNAL DESIGN SECTION
	ASST. DISTRICT ENGINEER, TRAFFIC
	CHIEF, TRAFFIC ENGINEERING DESIGN DIVISION
	DIRECTOR, OFFICE OF TRAFFIC AND SAFETY

MDOT - STATE HIGHWAY ADMINISTRATION
Office of Traffic and Safety
TRAFFIC ENGINEERING DESIGN DIVISION

DRAWN BY: RF
DES. BY: SCK
CHK. BY: HPT 10/18/94

INTERCONNECTION PLAN
COUNTY : MONTGOMERY

DATE : OCTOBER 1994
SCALE : 1" = 50'
F.A.P. NO.
S.H.A. NO. M528 - 501 - 371
TS/STD. NO.
SHEET NO. 148 OF 215

Plot Requested by =006529:Clomax,Michael R.
10/17/94
ss05md124.prf
/proj2/020103/cv/7010/ss05md124.2d