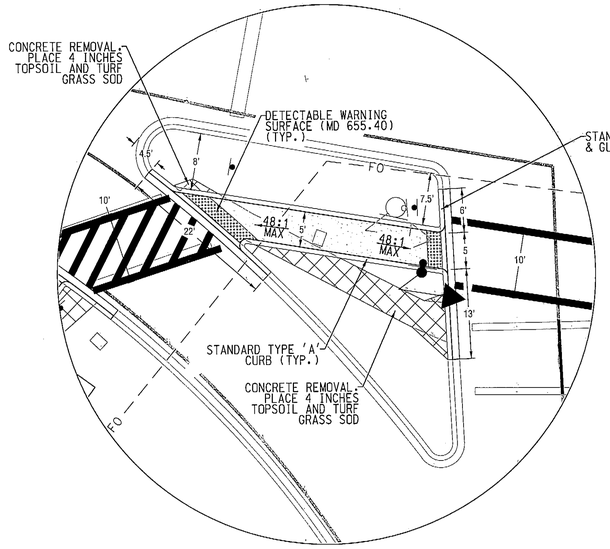

DETAIL A
SCALE: 1"=10'

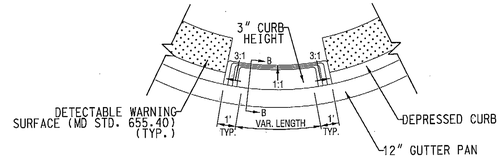

DIVIDER CURB DETAILS
N.T.S.

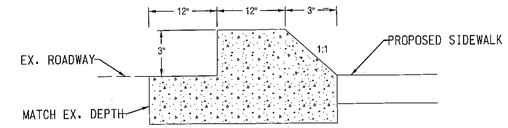

DIVIDER CURB DETAIL SECTION B-B
N.T.S.

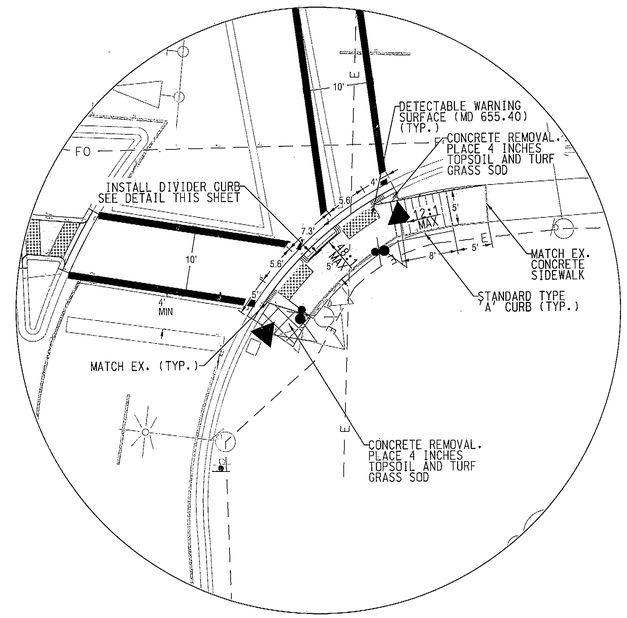

DETAIL D
SCALE: 1"=10'

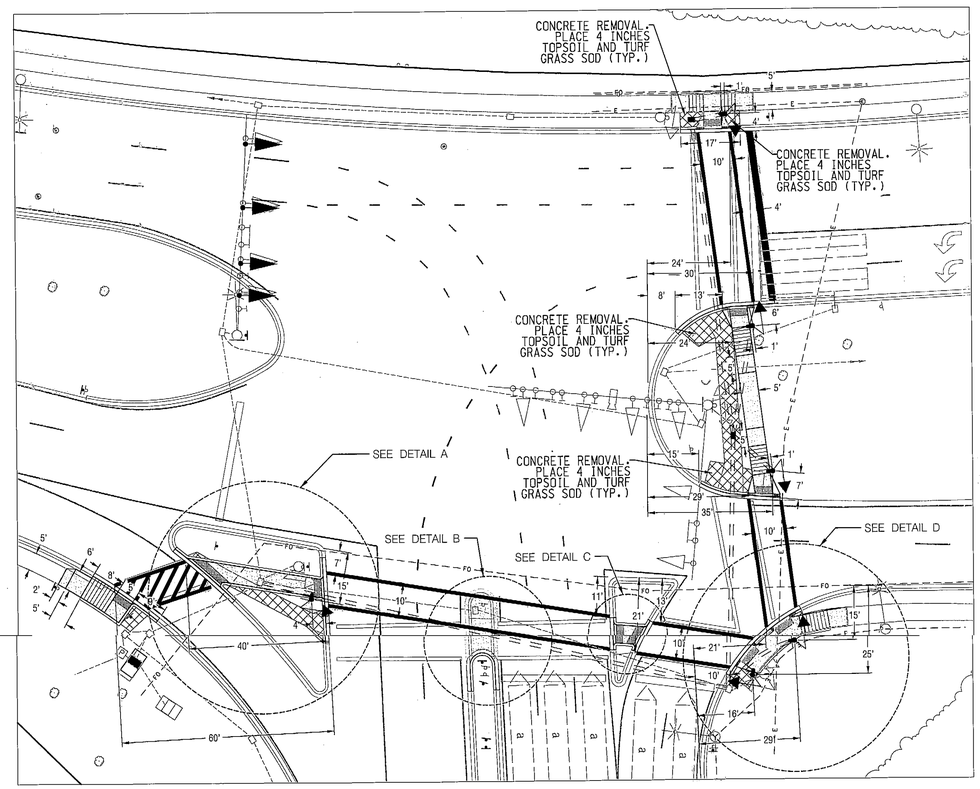

LAYOUT PLAN
SCALE: 1"=20'

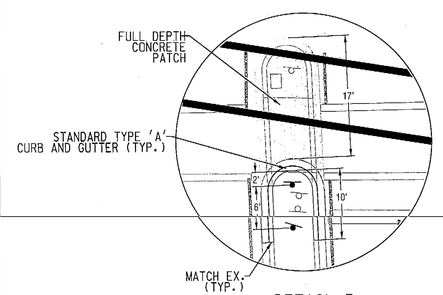

DETAIL B
SCALE: 1"=10'

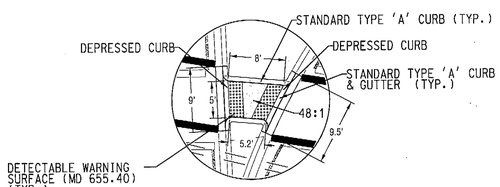

DETAIL C
SCALE: 1"=10'

LEGEND

- PROPOSED 5 INCH CONCRETE SIDEWALK
- PROPOSED DETECTABLE WARNING SURFACE (MD STD. NO. 655.40)
- EXISTING CONCRETE SIDEWALK TO BE REMOVED

STATE OF MARYLAND
DEPARTMENT OF TRANSPORTATION
STATE HIGHWAY ADMINISTRATION
OFFICE OF TRAFFIC & SAFETY
TRAFFIC ENGINEERING DESIGN DIVISION

MD 124 (MONTGOMERY VILLAGE AVENUE) AT MD 124 (MIDCOUNTY HIGHWAY)
GAITHERSBURG, MARYLAND

RJM ENGINEERING, INC.
CONSULTING ENGINEERS
ELLICOTT CITY, MARYLAND

SIDEWALK & SIGNAL DETAIL SHEET

SCALE AS SHOWN ADVERTISED DATE JULY 2013 CONTRACT NO. XY2385185

DESIGNED BY J. Gordon
DRAWN BY N. Turner
CHECKED BY P. Westcott
F.A.P. NO.

COUNTY MONTGOMERY
LOGMILE 15012464.34
TIMS NO. M005
TOD NO.

TS NO. 2412D-DE | DRAWING SG-02 OF 03 | SHEET NO. 2 OF 3

PLOTTED: Thursday, August 08, 2013 AT 03:57 PM
FILE: P:\SHA\MD 124 Signals\MD 124 at MD 124 (Mid-County Highway)\2013-07-25 PS&E\pSG-N002_MD124-MidCountyHwy.dgn

BY: Nathan -