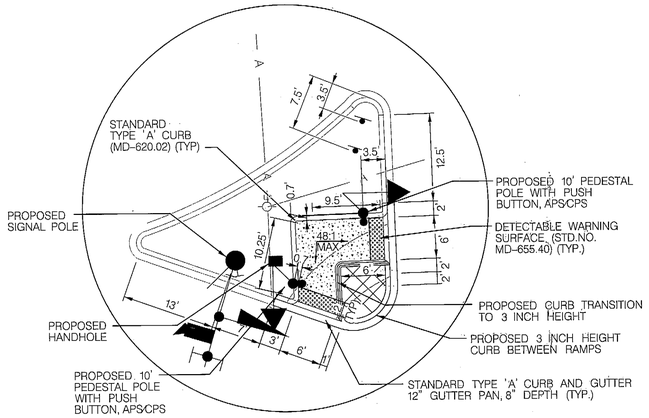

DETAIL A
SCALE: 1"=10'

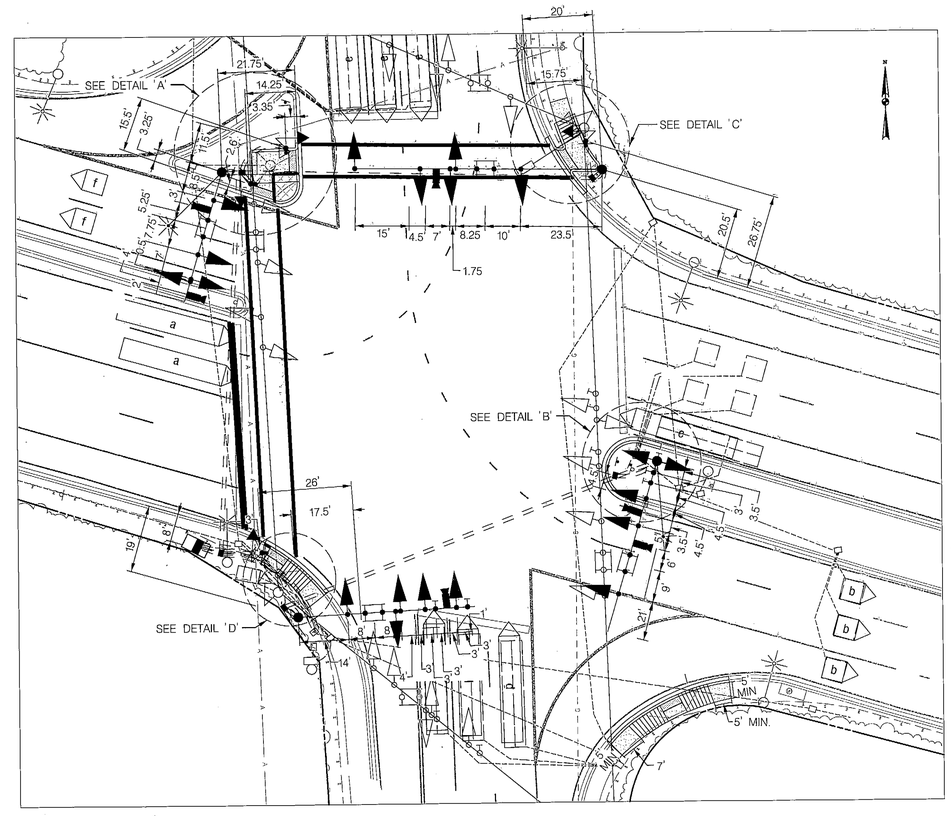

LAYOUT PLAN
SCALE: 1"=20'

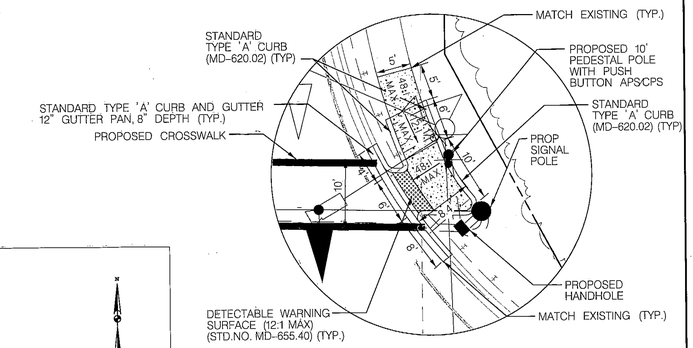

DETAIL C
SCALE: 1"=10'

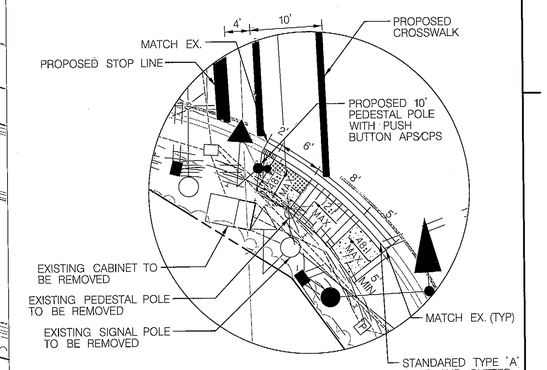

DETAIL D
SCALE: 1"=10'

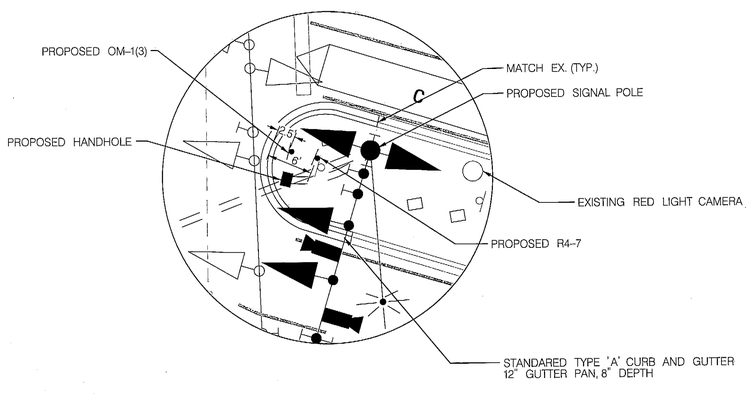

DETAIL B
SCALE: 1"=10'

LEGEND

	PROPOSED 5 INCH CONCRETE SIDEWALK
	PROPOSED DETECTABLE WARNING SURFACE (MD STD. NO. 655.40)
	EXISTING CONCRETE SIDEWALK TO BE REMOVED. PLACE TURFGRASS SOD AND 4 INCHES TOPSOIL.

STATE OF MARYLAND
DEPARTMENT OF TRANSPORTATION
STATE HIGHWAY ADMINISTRATION
OFFICE OF TRAFFIC & SAFETY
TRAFFIC ENGINEERING DESIGN DIVISION

MD 124 AT MD GOSHEN ROAD

GAITHERSBURG, MARYLAND

RJM ENGINEERING, INC.
CONSULTING ENGINEERS
ELLICOTT CITY, MARYLAND

SIDEWALK & SIGNAL DETAIL SHEET

SCALE AS SHOWN ADVERTISED DATE AUG 2013 CONTRACT NO. XY2385185

DESIGNED BY C.STRAYER/N.TURNER
DRAWN BY N. TURNER
CHECKED BY P. WESTCOTT
F.A.P. NO.

COUNTY MONTGOMERY
LOGMILE 15012[illegible]
TIMS NO. M005
TOD NO.

TS NO. 2412E-DE | DRAWING SG-02 OF 03 | SHEET NO. 2 OF 3

PLOTTED: Thursday, August 08, 2013 AT 04:29 PM
FILE: P:\SHA\MD 124 Signals\MD 124 at Goshen Road\2013-07 PS&E\pSG-N002_MD124-GoshenRd.dgn

BY: Nathan -