F H WA REGION NO	STATE	FED. AID PROJ. NO	SHEET NO.	TOTAL SHEETS
3	MD.		1	1

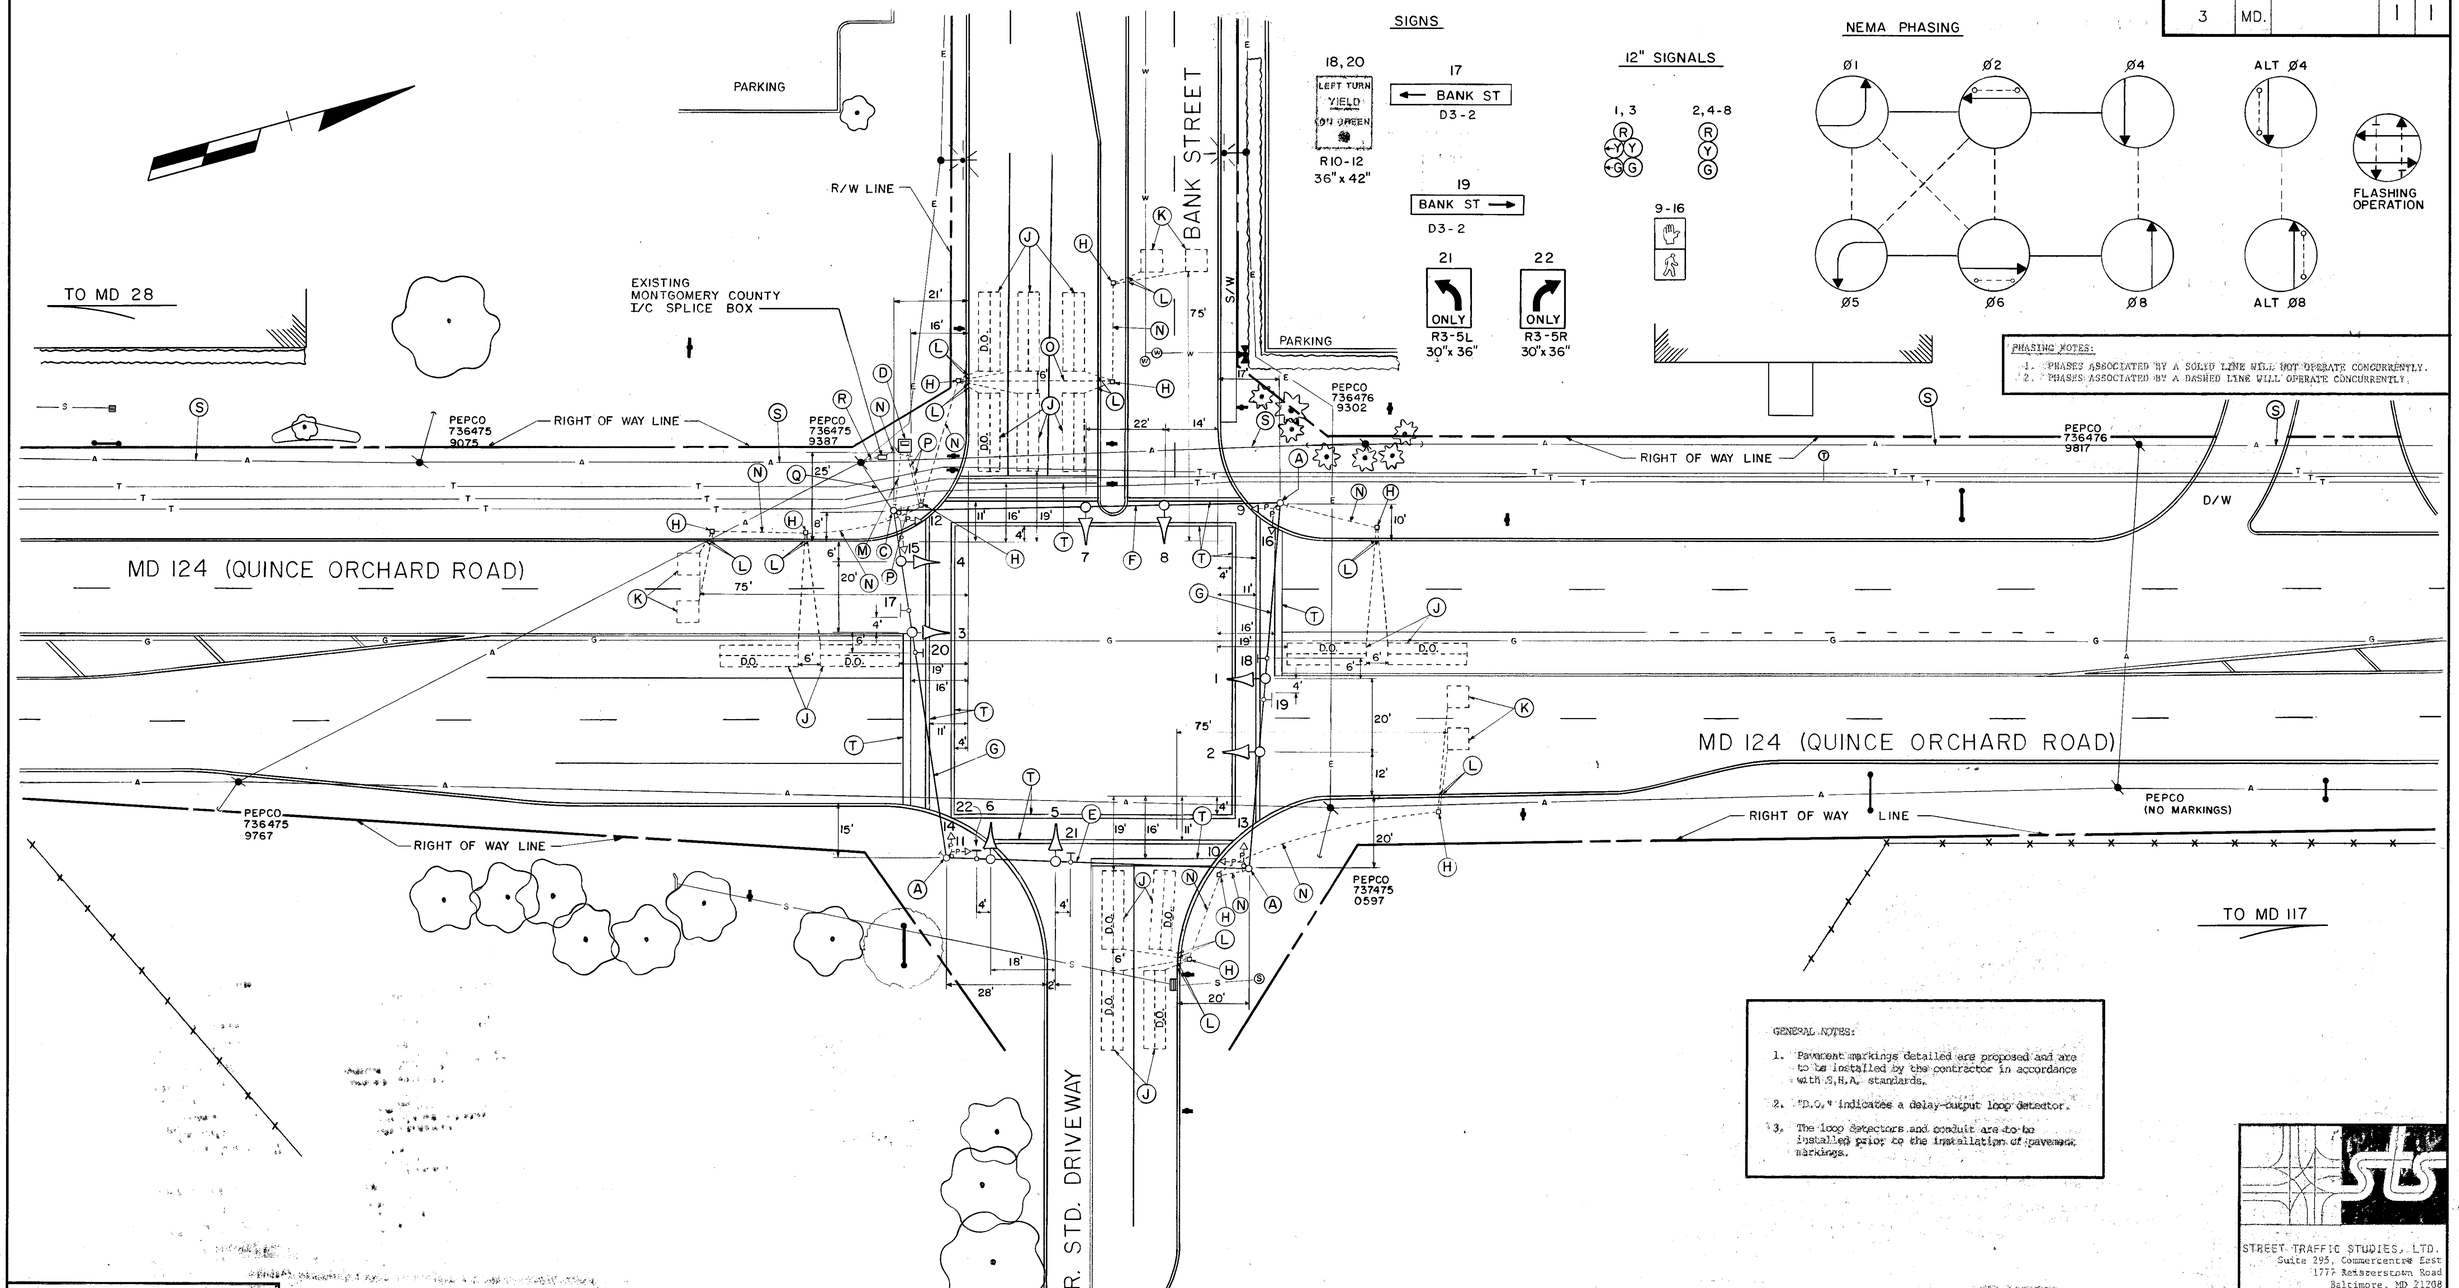

GENERAL NOTES:

1. Pavement markings detailed are proposed and are to be installed by the contractor in accordance with S.H.A. standards.
2. "D.O." indicates a delay-output loop detector.
3. The loop detectors and conduit are to be installed prior to the installation of pavement markings.

STREET TRAFFIC STUDIES, LTD.
Suite 295, Commercentre East
1777 Reisterstown Road
Baltimore, MD 21208

LEGEND OF UNDERGROUND AND OVERHEAD UTILITIES

AERIAL CABLE	A
ELECTRIC	E
TELEPHONE	T
GAS	G
SEWER	S
WATER	W
CABLE TV	TV

REVISIONS	APPROVALS
	9/18/87 CHIEF, SIGNAL DESIGN SECTION
	9/23/87 ASST. DISTRICT ENGINEER, TRAFFIC
	9-22-87 CHIEF, BUREAU OF TRAFFIC ENGINEERING
	9-22-87 DEPUTY CHIEF ENGINEER, OFFICE OF TRAFFIC

MARYLAND DEPARTMENT OF TRANSPORTATION
STATE HIGHWAY ADMINISTRATION – OFFICE OF TRAFFIC
BUREAU OF TRAFFIC ENGINEERING

DRAWN BY S.THACKER (FOR STS)
DES. BY: R.ZACHERL (FOR STS)
CHK. BY: 9-18-87

MD. 124 AND BANK STREET

GAITHERSBURG COUNTY: MONTGOMERY

DATE: 9-3-87
SCALE: 1" = 20'
F.A.P. NO.
S.H.A. NO. 855-25006
TS/FILE NO. 1656
SHEET NO. 1 OF 1

15012402.52