FHWA REGION NO	STATE	FED. AID PROJ. NO	SHEET NO.	TOTAL SHEETS
3	MD.			

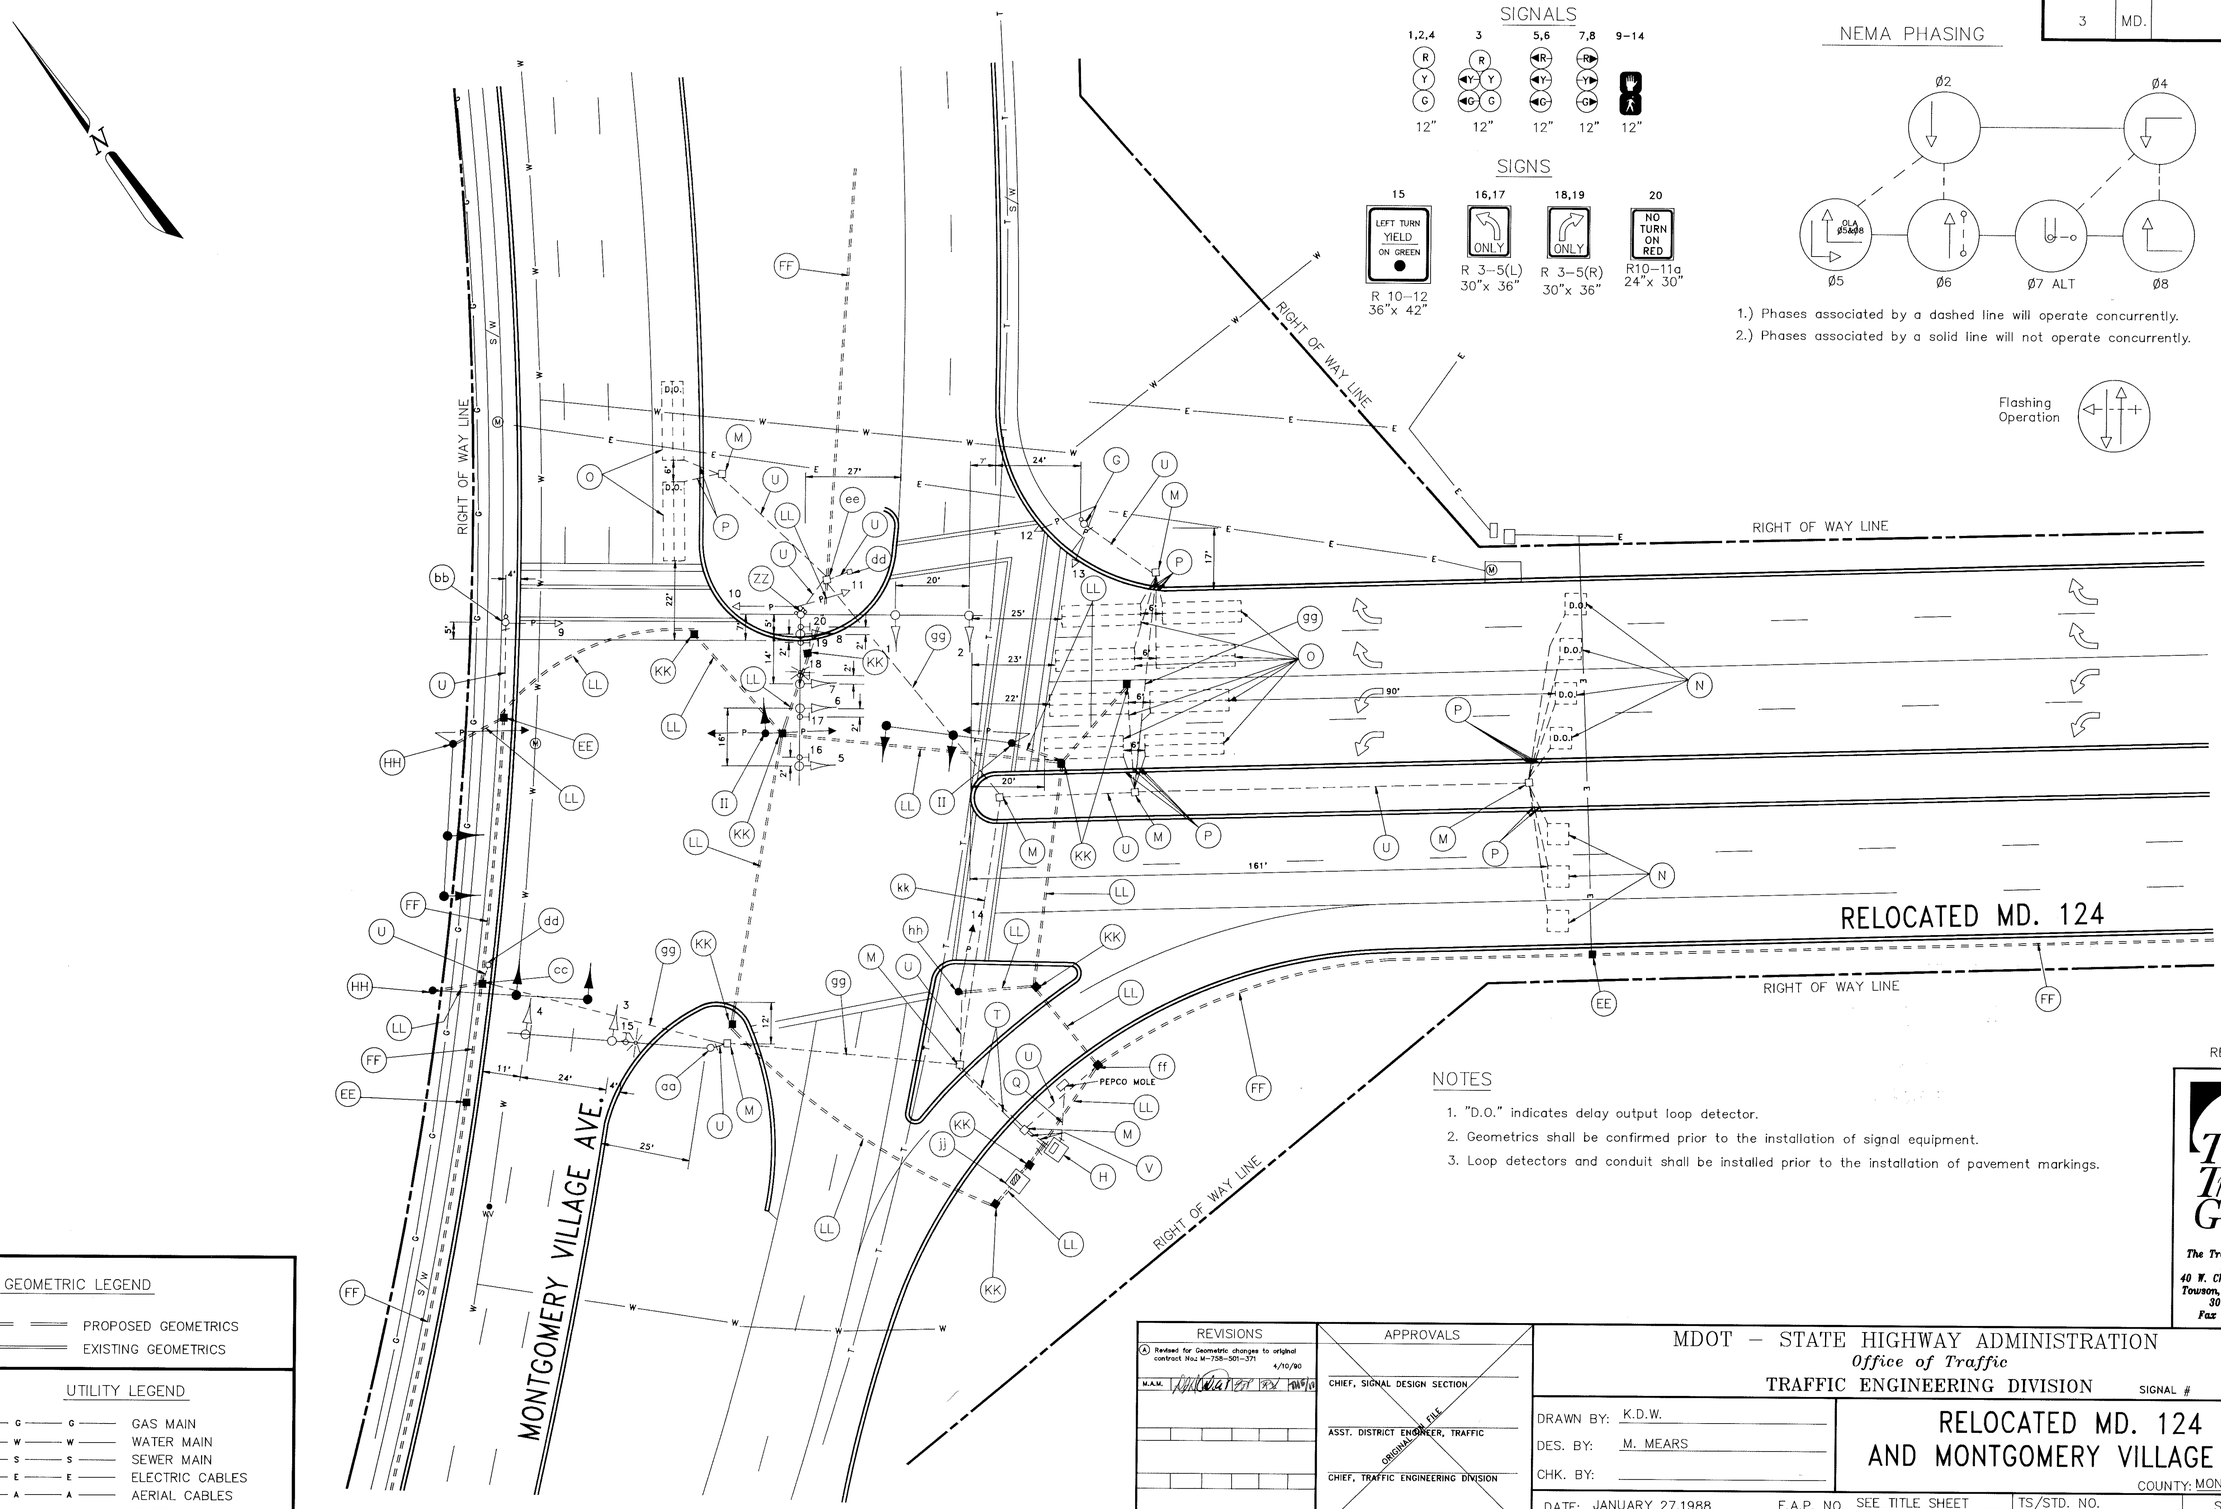

NOTES

1. "D.O." indicates delay output loop detector.
2. Geometrics shall be confirmed prior to the installation of signal equipment.
3. Loop detectors and conduit shall be installed prior to the installation of pavement markings.

REVISION "A"

GEOMETRIC LEGEND

PROPOSED GEOMETRICS
EXISTING GEOMETRICS

UTILITY LEGEND

G — G	GAS MAIN
W — W	WATER MAIN
S — S	SEWER MAIN
E — E	ELECTRIC CABLES
A — A	AERIAL CABLES
T — T	TELEPHONE CABLES

The Traffic Group
The Traffic Group, Inc.
Suite 600
40 W. Chesapeake Avenue
Towson, Maryland 21204
301-583-8405
Fax 301-321-8458

REVISIONS

A Revised for Geometric changes to original contract No: M-758-501-371 4/10/90 M.A.M.

APPROVALS

CHIEF, SIGNAL DESIGN SECTION
ASST. DISTRICT ENGINEER, TRAFFIC
CHIEF, TRAFFIC ENGINEERING DIVISION
DEPUTY CHIEF ENGINEER, OFFICE OF TRAFFIC
ORIGINAL FILE

MDOT – STATE HIGHWAY ADMINISTRATION
Office of Traffic
TRAFFIC ENGINEERING DIVISION

SIGNAL #

DRAWN BY: K.D.W.
DES. BY: M. MEARS
CHK. BY:

RELOCATED MD. 124 AND MONTGOMERY VILLAGE AVE.

COUNTY: MONTGOMERY

DATE: JANUARY 27,1988
SCALE: 1"= 20'
F.A.P. NO. SEE TITLE SHEET
S.H.A. NO. M-758-501-371
TS/STD. NO. 2412A
SHEET NO. 89 OF 123

150/2403.57