F.H.W.A. REGION NO.	STATE	FED. AID PROJ. NO.	SHEET NO.	TOTAL SHEETS
3	MD		3	10

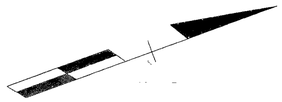

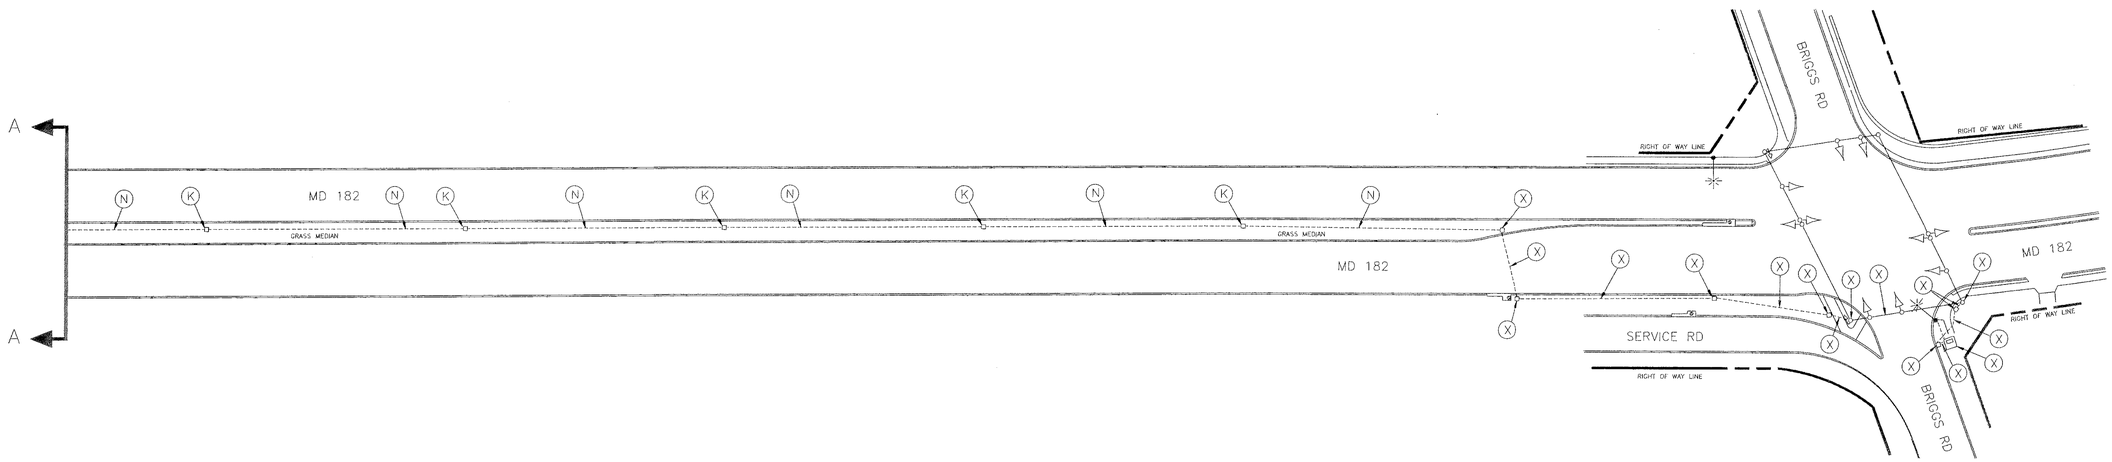

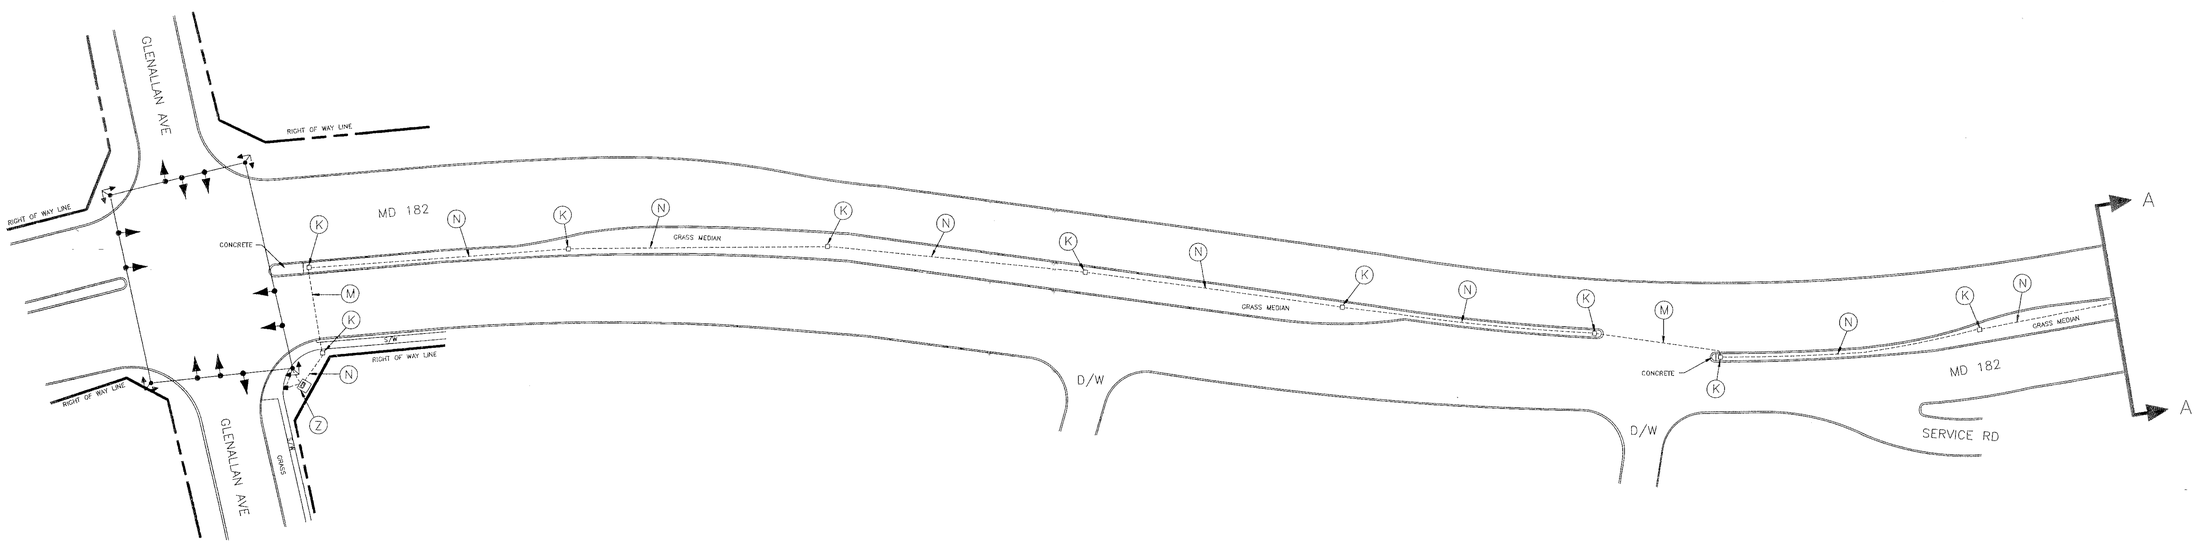

INTERCONNECT PLAN

LEGEND OF UNDERGROUND AND OVERHEAD UTILITIES

AERIAL CABLE	A	A	A
ELECTRIC	E	E	E
TELEPHONE	T	T	T
GAS	G	G	G
SEWER	S	S	S
WATER	W	W	W
CABLE TV	TV	TV	TV

STREET TRAFFIC STUDIES, LTD.
Gateway International
1302 Concourse Drive, Suite 104
Linthicum, Maryland 21090
(410) 859-3553
2264X1

REVISIONS

APPROVALS
D. Zafiris 9/15/92
CHIEF, DESIGN SECTION
ASST. DISTRICT ENGINEER, TRAFFIC
9/15/92
CHIEF, TRAFFIC ENGINEERING DIVISION
DIRECTOR, OFFICE OF TRAFFIC AND SAFTY

MDOT – STATE HIGHWAY ADMINISTRATION
Office of Traffic and Safety
TRAFFIC ENGINEERING DESIGN DIVISION

DRAWN BY: W J NIES (FOR STS)
DES. BY: R R ZACHERL (FOR STS)
CHK. BY: 9-14-92

MD 182 AND BRIGGS RD SOUTH TO GLENALLAN AVE
COUNTY MONTGOMERY

DATE: 9-14-92
SCALE: 1"=50'
F.A.P. NO. STPG-1993(007)E
S.H.A. NO. M-696-459-385
TS/STD. NO. 3264X
SHEET NO. 3 OF 10

150182 00.29