F H W A REGION NO.	STATE	FED. AID PROJ. NO.	SHEET NO.	TOTAL SHEETS
3	MD			

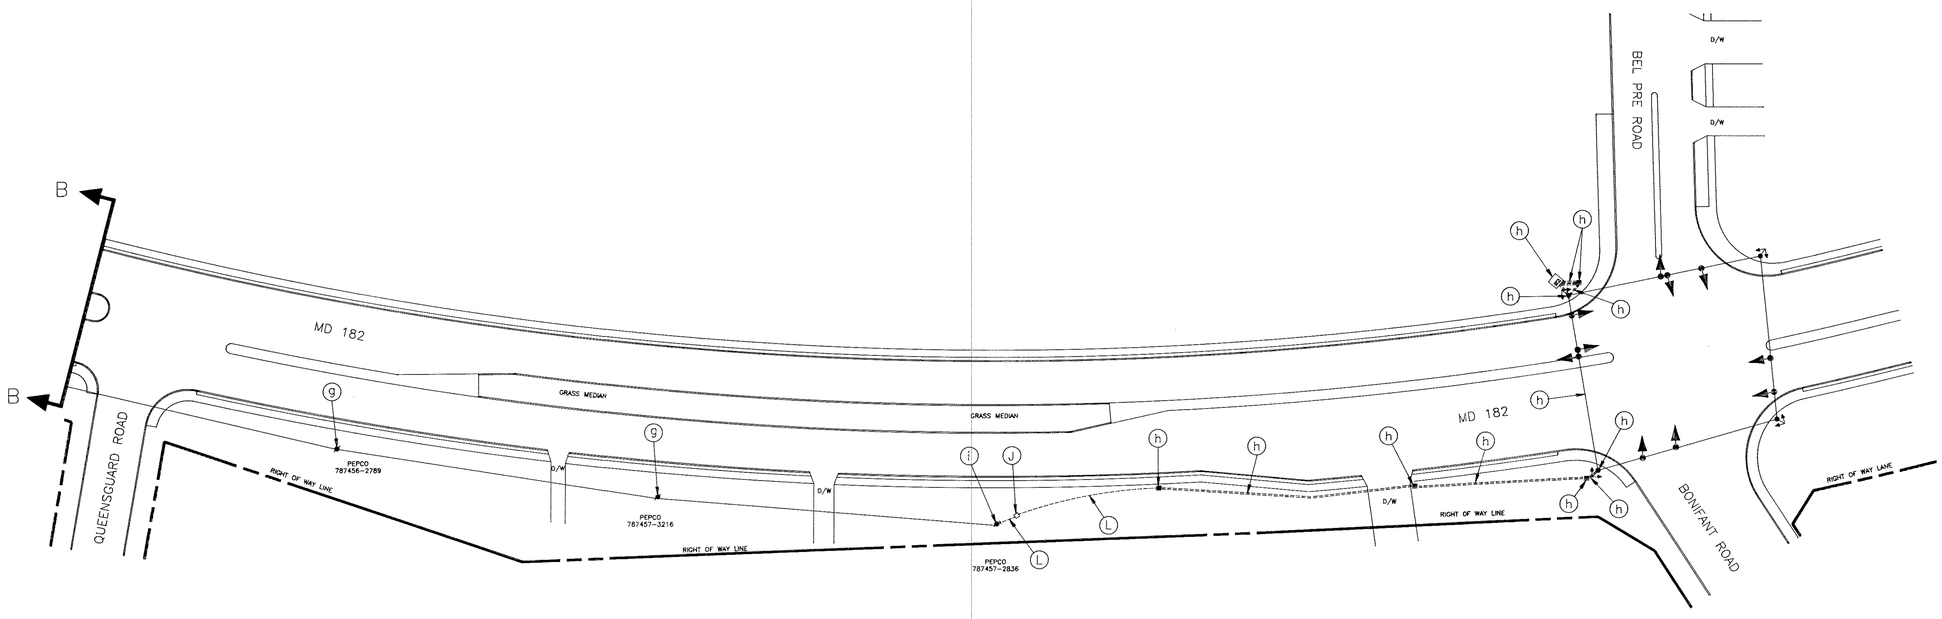

INTERCONNECT PLAN

STREET TRAFFIC STUDIES, LTD.
Gateway International
1302 Concourse Drive, Suite 104
Linthicum, Maryland 21090
(410) 859-3553

2263X2

REVISIONS

APPROVALS

5/4/93
Dimitrios A. Zafiris
CHIEF, SIGNAL DESIGN SECTION

ASST. DISTRICT ENGINEER, TRAFFIC

5-4-93
CHIEF, TRAFFIC ENGINEERING DESIGN DIVISION

5/10/93
DIRECTOR, OFFICE OF TRAFFIC AND SAFETY

MDOT – STATE HIGHWAY ADMINISTRATION
Office of Traffic and Safety
TRAFFIC ENGINEERING DESIGN DIVISION

DRAWN BY: S.R. BARANOWSKI (FOR STS)
DES. BY: R.R. ZACHERL (FOR STS)
CHK. BY: 5/4/93

MD 182 FROM MIDDLEVALE LANE NORTH TO BONIFANT ROAD
COUNTY MONTGOMERY

DATE: 8-19-92
SCALE: 1"=50'
F.A.P. NO.
S.H.A. NO.
TS/STD. NO. 3275X1
SHEET NO. 3 OF 3