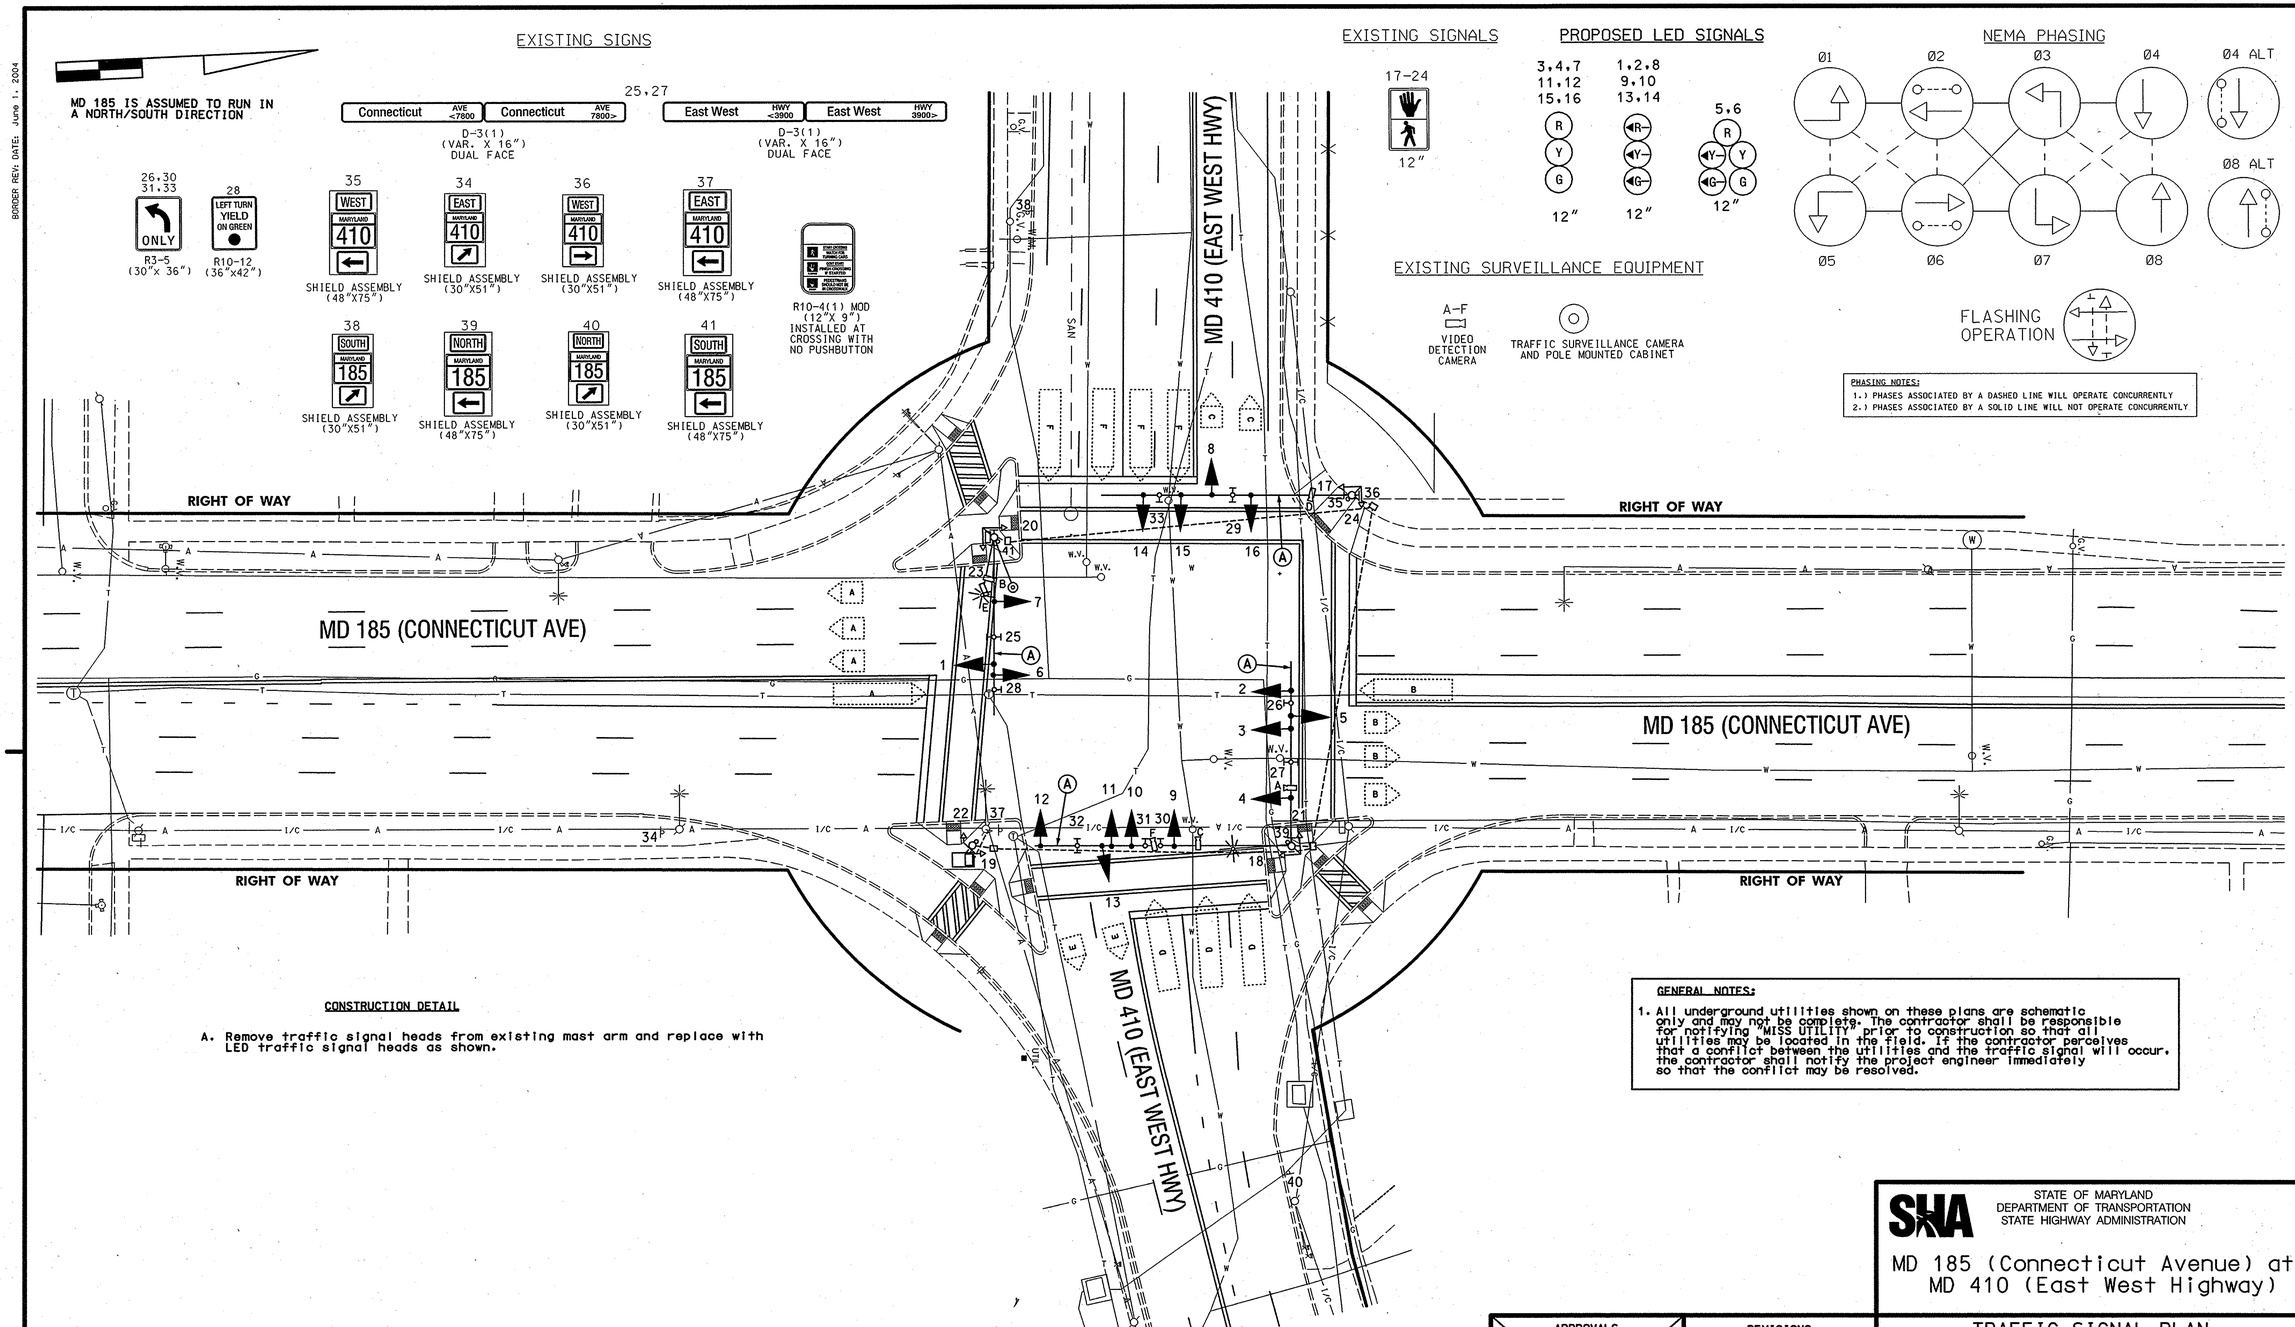

DRILL HOLES

DRILL HOLES

DRILL HOLES

BORDER REV: DATE: June 1, 2004

CONSTRUCTION DETAIL

A. Remove traffic signal heads from existing mast arm and replace with LED traffic signal heads as shown.

GENERAL NOTES:

1. All underground utilities shown on these plans are schematic only and may not be complete. The contractor shall be responsible for notifying "MISS UTILITY" prior to construction so that all utilities may be located in the field. If the contractor perceives that a conflict between the utilities and the traffic signal will occur, the contractor shall notify the project engineer immediately so that the conflict may be resolved.

GEOMETRIC LEGEND

PROPOSED
EXISTING

LEGEND OF UNDERGROUND AND OVERHEAD UTILITIES

AERIAL CABLE	A	A
ELECTRIC	E	E
TELEPHONE	T	T
GAS	G	G
SEWER	S	S
WATER	W	W
CABLE TV	TV	TV

STREET TRAFFIC STUDIES, LTD.
400 Crain Hwy. N.W.
Glen Burnie, MD 21061
Ph (410) 590-5500
Fax (410) 590-6637
5272.dgn

APPROVALS	
TEAM LEADER	ORIGINAL ON FILE
ASST. DIV. CHIEF	
DIVISION CHIEF	
OFFICE DIRECTOR	

REVISIONS			
B	1/08/07	SHA No. BW996M82	
	REPLACE TRAFFIC SIGNALS WITH LED TRAFFIC SIGNALS		
RRZ			
A	SHA No. MD8795171	12/02	
	SIGNAL RECONSTRUCTION DUE TO GEOMETRIC IMPROVEMENTS		
SWA	SD		

PLOTTED: $DATETIME$
FILE: $FILE$

SHA
STATE OF MARYLAND
DEPARTMENT OF TRANSPORTATION
STATE HIGHWAY ADMINISTRATION

MD 185 (Connecticut Avenue) at MD 410 (East West Highway)

TRAFFIC SIGNAL PLAN

SCALE 1"= 20' DATE _____ CONTRACT NO. _____

DESIGNED BY _____ COUNTY MONTGOMERY
DRAWN BY _____ LOGMILE 15018561.38
CHECKED BY _____ TIMS NO. I-527
F.A.P. NO. _____ TOD NO. _____

TS NO. 4640B | DRAWING NO. 1 OF 2 | SHEET NO. OF

...\5000's\5272\5272.dgn Apr. 10, 2007 15:12:27