DRILL HOLES

BORDER REV. DATE: June 1, 2004

NOTE: MD 185 IS CONSIDERED TO RUN IN A NORTH-SOUTH DIRECTION.

PROPOSED SIGN

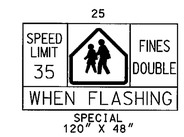

PROPOSED LED SIGNALS

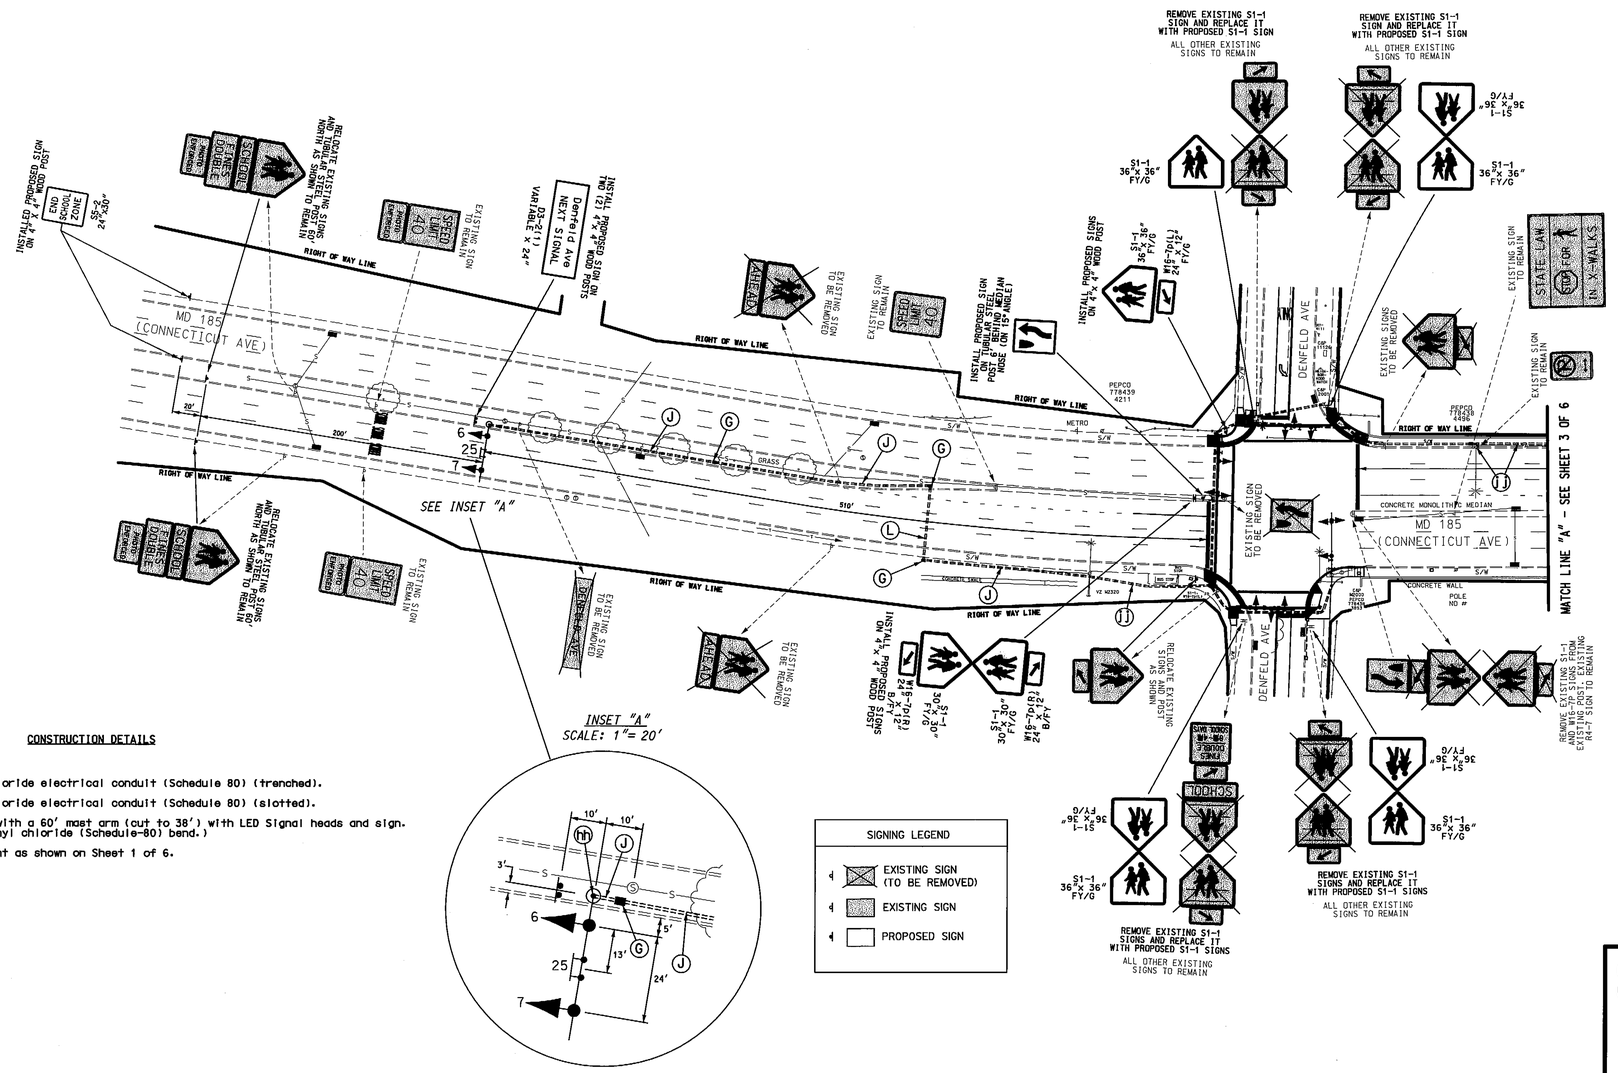

TOD NO: XX655-16
SHA NO: MO972B5B
MD 185 @ Denfeld Avenue

GENERAL NOTES:

1. See Traffic signal plan (sheet 1 of 6) for the complete list of Construction Details at the intersection of MD 185 and Denfeld Ave.

CONSTRUCTION DETAILS

G. Install handhole.

J. Install 3" polyvinyl chloride electrical conduit (Schedule 80) (trenched).

L. Install 4" polyvinyl chloride electrical conduit (Schedule 80) (slotted).

hh. Install 21' steel pole with a 60' mast arm (cut to 38') with LED Signal heads and sign. (Note: 1-3", 90° polyvinyl chloride (Schedule-80) bend.)

jj. Proposed signal equipment as shown on Sheet 1 of 6.

SIGNING LEGEND

- EXISTING SIGN (TO BE REMOVED)
- EXISTING SIGN
- PROPOSED SIGN

GEOMETRIC LEGEND

PROPOSED
EXISTING

LEGEND OF UNDERGROUND AND OVERHEAD UTILITIES

AERIAL CABLE	A	A
ELECTRIC	E	E
TELEPHONE	T	T
GAS	G	G
SEWER	S	S
WATER	W	W
CABLE TV	TV	TV

STREET TRAFFIC STUDIES, LTD.
400 Crain Hwy. NW.
Glen Burnie, MD 21061
Ph (410) 590-0500
Fax (410) 590-6537
5898hlb.dgn

APPROVALS
TEAM LEADER
ASST. DIV. CHIEF
DIVISION CHIEF
OFFICE DIRECTOR

REVISIONS

PLOTTED: &DATETIME&
FILE: &FILE&

STATE OF MARYLAND
DEPARTMENT OF TRANSPORTATION
STATE HIGHWAY ADMINISTRATION

MD 185 (CONNECTICUT AVE) AND DENFELD AVE

KENSINGTON, MARYLAND

INTERCONNECT AND SIGNING PLAN

SCALE 1"= 50' DATE 12-13-11 CONTRACT NO. XX6555185

DESIGNED BY W J NIES
DRAWN BY R R ZACHERL
CHECKED BY 12/14
F.A.P. NO.

COUNTY MONTGOMERY
LOGMILE 15018505.04
TIMS NO. K516
TOD NO.

TS NO. 4414B | DRAWING NO. 2 OF 6 | SHEET NO. OF

12/12/2011 11:36:47 AM