F H W A REGION NO.	STATE	PROJ. NO. FED. AID	SHEET NO.	TOTAL SHEETS
3	MD.			

SIGNING SCHEDULE

26	53	21,28,35	39	32	(31)	41,42,44,45	23,25 40,43,52
TO CONN AV	SPEED LIMIT 35		ONLY	ONLY	ONLY		NO TURN ON RED
	R2-1 24" X 30"	R3-1 24" X 24"			R3-5 30" X 36"		R10-11A 30" X 36"

54	55	36	38	46,47	(20,22,27,29)
ORTH	SOUTH	ONLY		YIELD	JONES BRIDGE RD.
M3-1 " X 12"	M3-2 24" X 12"	30" X 36"	R3-6 LS 30" X 36"	R1-2 36"X36"X36"	D3-2 VAR. X 16"
ARYLAND 185	MARYLAND 185				(30,33,34,37)
M1-5 " X 15"	M1-5 21" X 15"				CONNECTICUT AVE.
M6-2 " X 15"	M6-2 21" X 15"				D3-2 VAR. X 16"

24	51	48,(49),50	
	RIGHT LANE MUST TURN RIGHT		
	R3-7R 30" X 30"	R4-7 24" X 30"	

TES:
1. PROPOSED SIGNS TO BE INSTALLED: (20, 22, 27, 29), (30, 33, 34, 37), (31), AND (49)
2. ALL OTHER SIGNS SHOWN ABOVE ARE EXISTING AND SHALL REMAIN.
3. SEE SPECIAL PROVISIONS FOR SIGNS TO BE REMOVED.

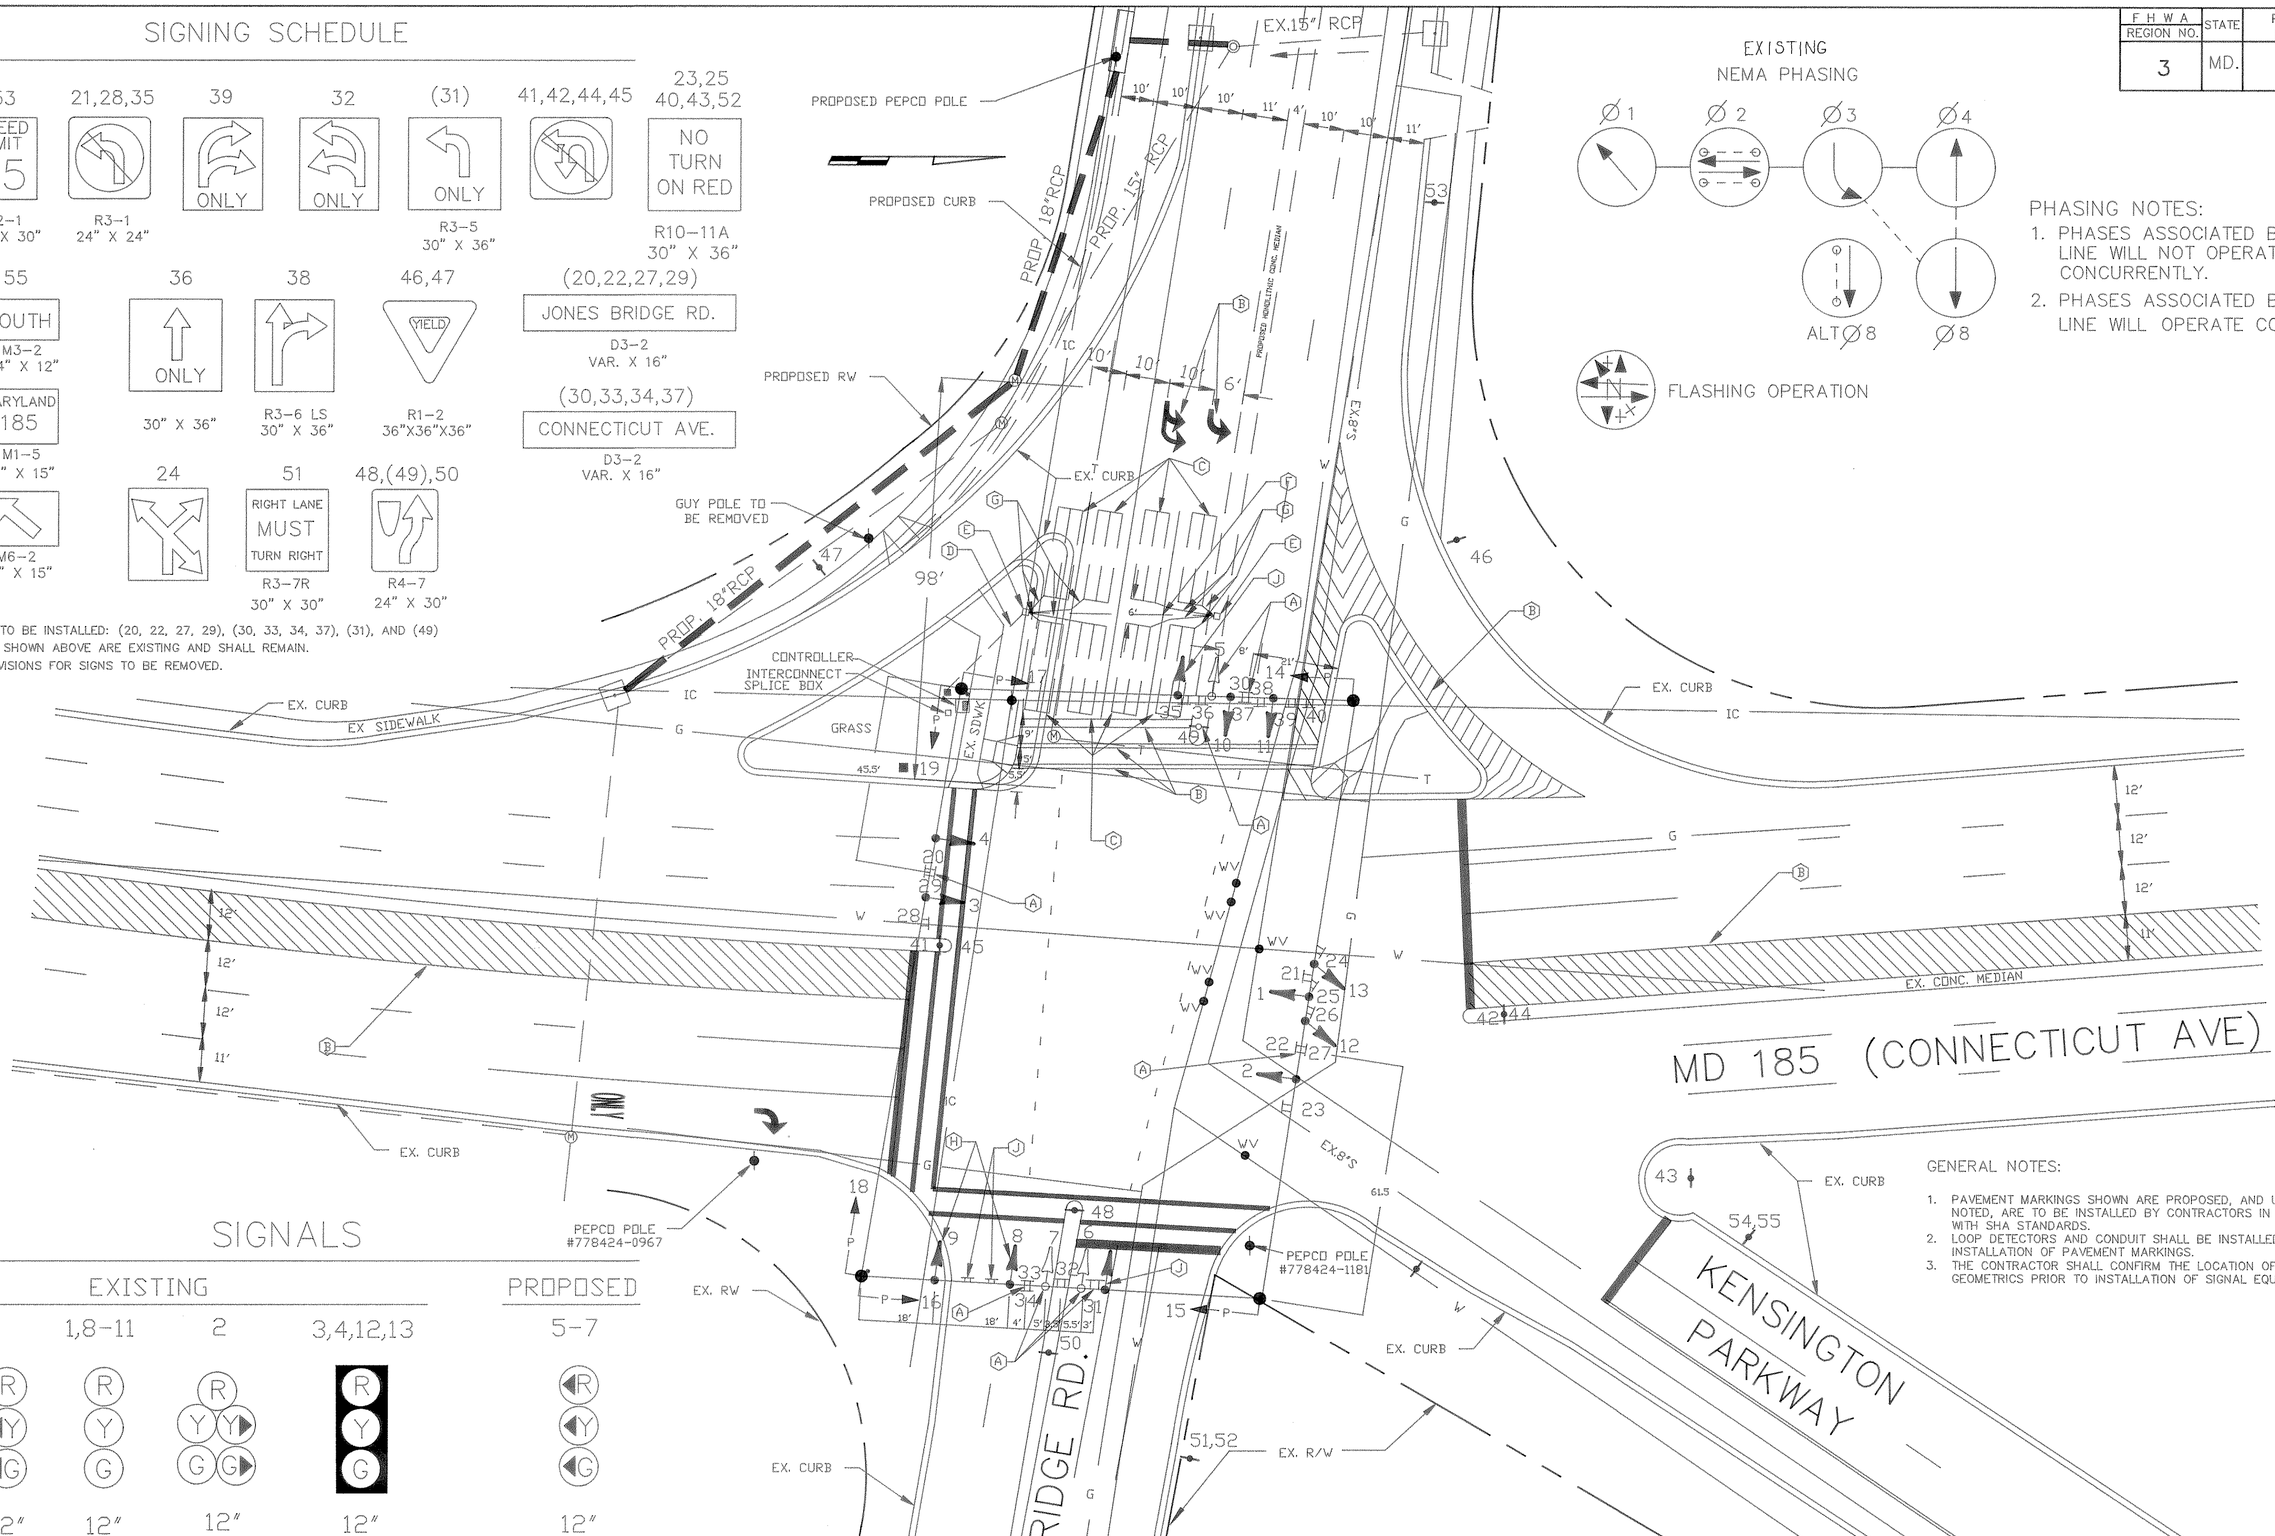

EXISTING NEMA PHASING

PHASING NOTES:
1. PHASES ASSOCIATED BY A SOLID LINE WILL NOT OPERATE CONCURRENTLY.
2. PHASES ASSOCIATED BY A DASHED LINE WILL OPERATE CONCURRENTLY.

GENERAL NOTES:
1. PAVEMENT MARKINGS SHOWN ARE PROPOSED, AND UNLESS OTHERWISE NOTED, ARE TO BE INSTALLED BY CONTRACTORS IN ACCORDANCE WITH SHA STANDARDS.
2. LOOP DETECTORS AND CONDUIT SHALL BE INSTALLED PRIOR TO THE INSTALLATION OF PAVEMENT MARKINGS.
3. THE CONTRACTOR SHALL CONFIRM THE LOCATION OF ALL PROPOSED GEOMETRICS PRIOR TO INSTALLATION OF SIGNAL EQUIPMENT.

SIGNALS

EXISTING				PROPOSED
14-19	1,8-11	2	3,4,12,13	5-7
12"	12" (TO BE REMOVED)	12"	12"	12"

LEGEND OF UNDERGROUND UTILITIES

—G—G—	GAS MAIN
—W—W—	WATER MAIN
—S—S—	SEWER MAIN
—E—E—	ELECTRIC CABLES
—T—T—	TELEPHONE CABLES
—C—C—	CABLE TELEVISION
—A—A—	AERIAL CABLES

Barton-Aschman Associates, Inc. of Virginia
10300 EATON PLACE, SUITE 250 FAIRFAX, VA. 22030
(703) 359-7290 FAX (703) 591-2058

REVISIONS	APPROVALS
JUNE 27, 1990. MODIFICATIONS FOR JONES BRIDGE RD. WIDENING.	ORIGINAL ON FILE
	DISTRICT TRAFFIC ENGINEER
	CHIEF-BUREAU OF TRAFFIC ENGINEERING
	DEPUTY CHIEF ENGINEER OFFICE OF TRAFFIC

MARYLAND DEPARTMENT OF TRANSPORTATION
STATE HIGHWAY ADMINISTRATION – OFFICE OF TRAFFIC
TRAFFIC ENGINEERING DIVISION

DRAWN BY: J Y ASHCRAFT
DES. BY: R J MILSTEAD
CHK. BY:

MD 185 (CONNECTICUT AVE) AND JONES BRIDGE RD

COUNTY: MONTGOMERY

DATE: UNKNOWN F.A.P. NO.
SCALE: 1"=20' S.H.A. NO. BW-339-802-312

TS/FILE NO. 2649

SHEET NO. 1 OF 6

15018502.22