REGION NO	STATE	FED. AID PROJ. NO	SHT. NO.	TOTAL SHEETS
3	MD.			

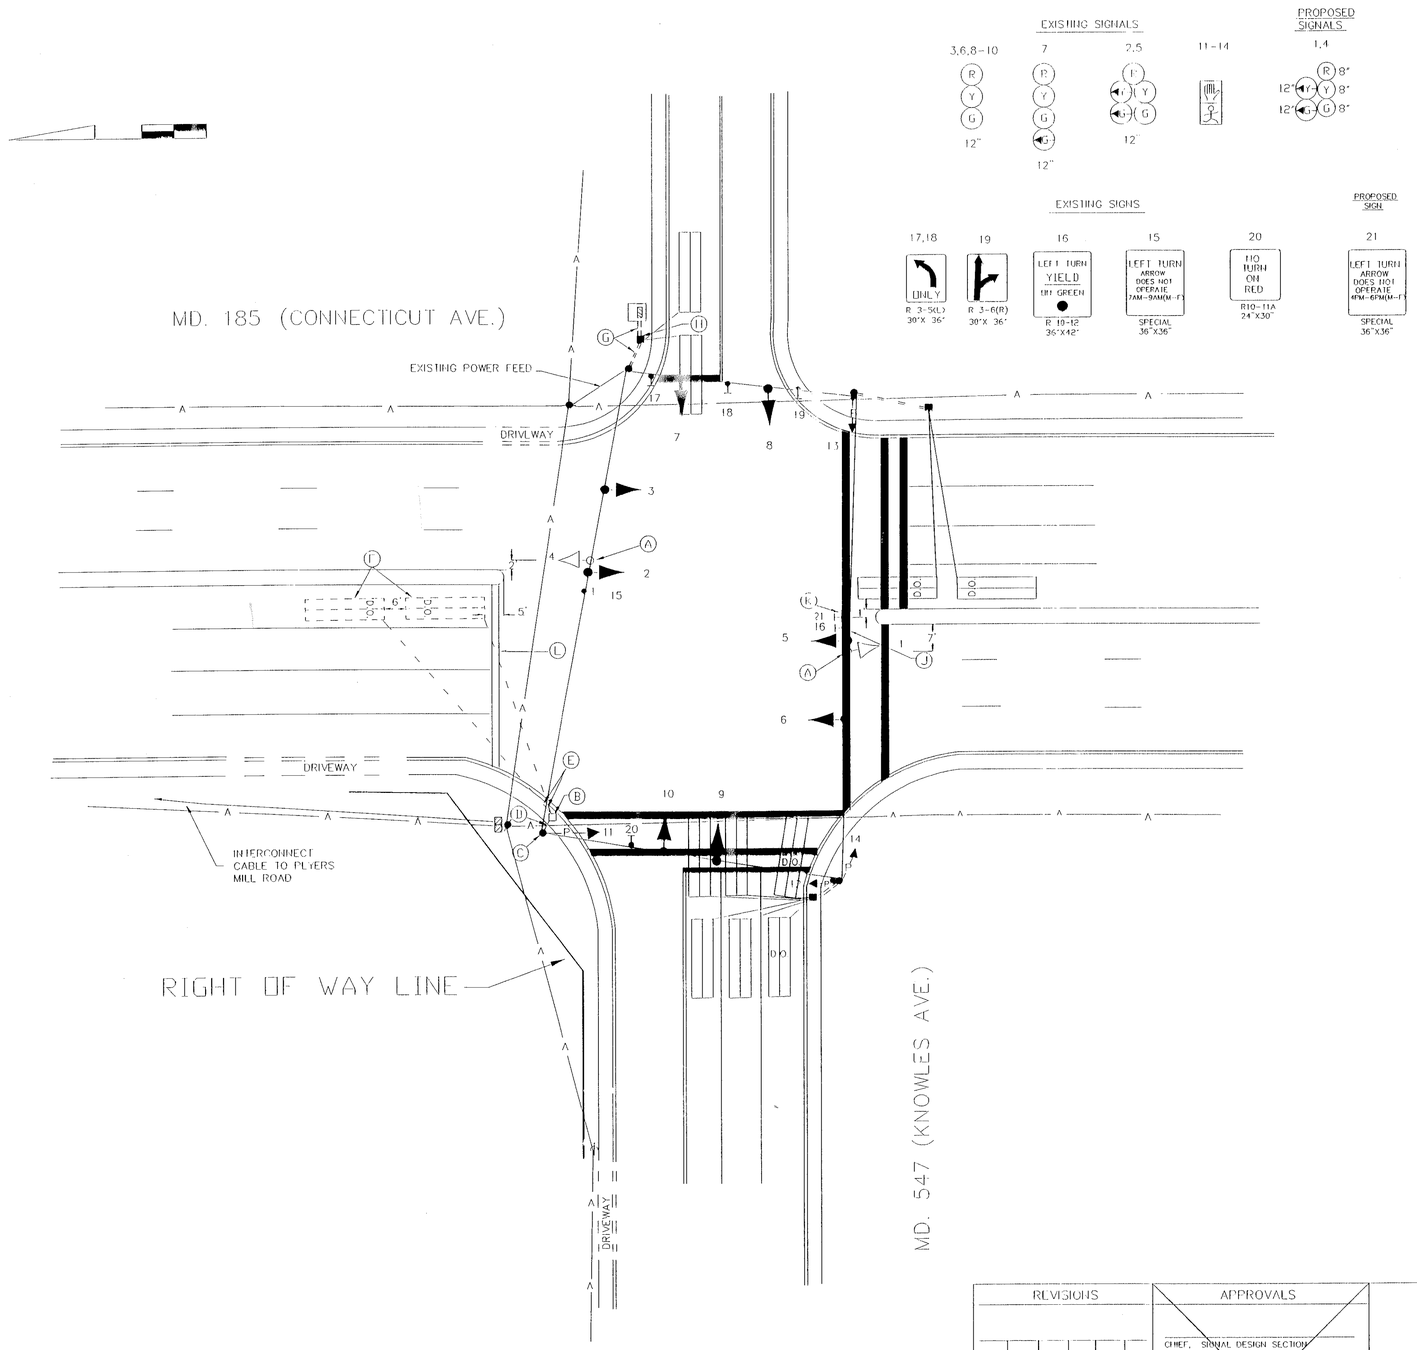

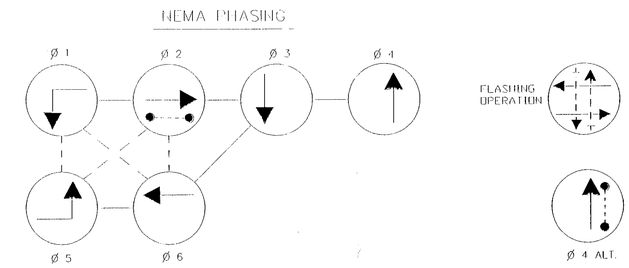

PHASES ASSOCIATED BY A DASHED LINE WILL OPERATE CONCURRENTLY
PHASES ASSOCIATED BY A SOLID LINE WILL NOT OPERATE CONCURRENTLY

NOTES:
1.) PAVEMENT MARKINGS SHOWN ARE EXISTING
2.) D.O. INDICATES DELAY OUTPUT

REVISIONS	APPROVALS
	CHIEF, SIGNAL DESIGN SECTION
	ASST. DISTRICT ENGINEER, TRAFFIC
	CHIEF, TRAFFIC ENGINEERING DESIGN DIVISION
(A) NEAR SIDE EP SIG. HDS. AND LOOPS 12-16-91 M-63 Q-501-380 MAR	DEPUTY CHIEF ENGINEER, OFFICE OF TRAFFIC AND SAFETY

MDOT – STATE HIGHWAY ADMINISTRATION
OFFICE OF TRAFFIC & SAFETY
TRAFFIC ENGINEERING DESIGN DIVISION

DRAWN BY: T.E.I. (MONT. CO.)
DES. BY: A.S.R. (MONT. CO.)
CHK. BY: 12-17-91

MD.185 (CONNECTICUT AVE.) @
MD.547 (KNOWLES AVE.)

SIGNAL # 15018504.24
COUNTY: MONTGOMERY

DATE: 12-91
SCALE: 1" = 20'
F.A.P. NO.
S.H.A. NO.
TS/STD. NO. TS # 2665A
SHEET NO. 1 OF 1

Folder #

15018504.24