F H WA REGION NO	STATE	FED. AID PROJ. NO	SHEET NO.	TOTAL SHEETS
3	MD.			

MD.190 H.I.B. DETAIL

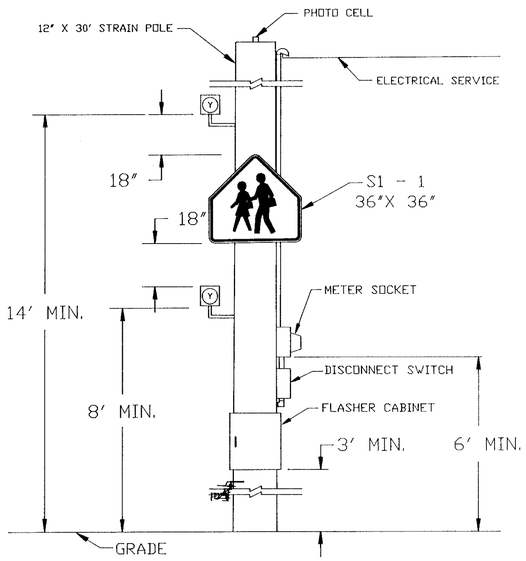

NOTE: The meter socket and disconnect may be positioned on the back side of the pole, if necessary.

SIGNALS

1-4

Y

12"

SIGNS

5,6

S1 - 1
36" x 36"

POTOMAC ELEMENTARY SCHOOL

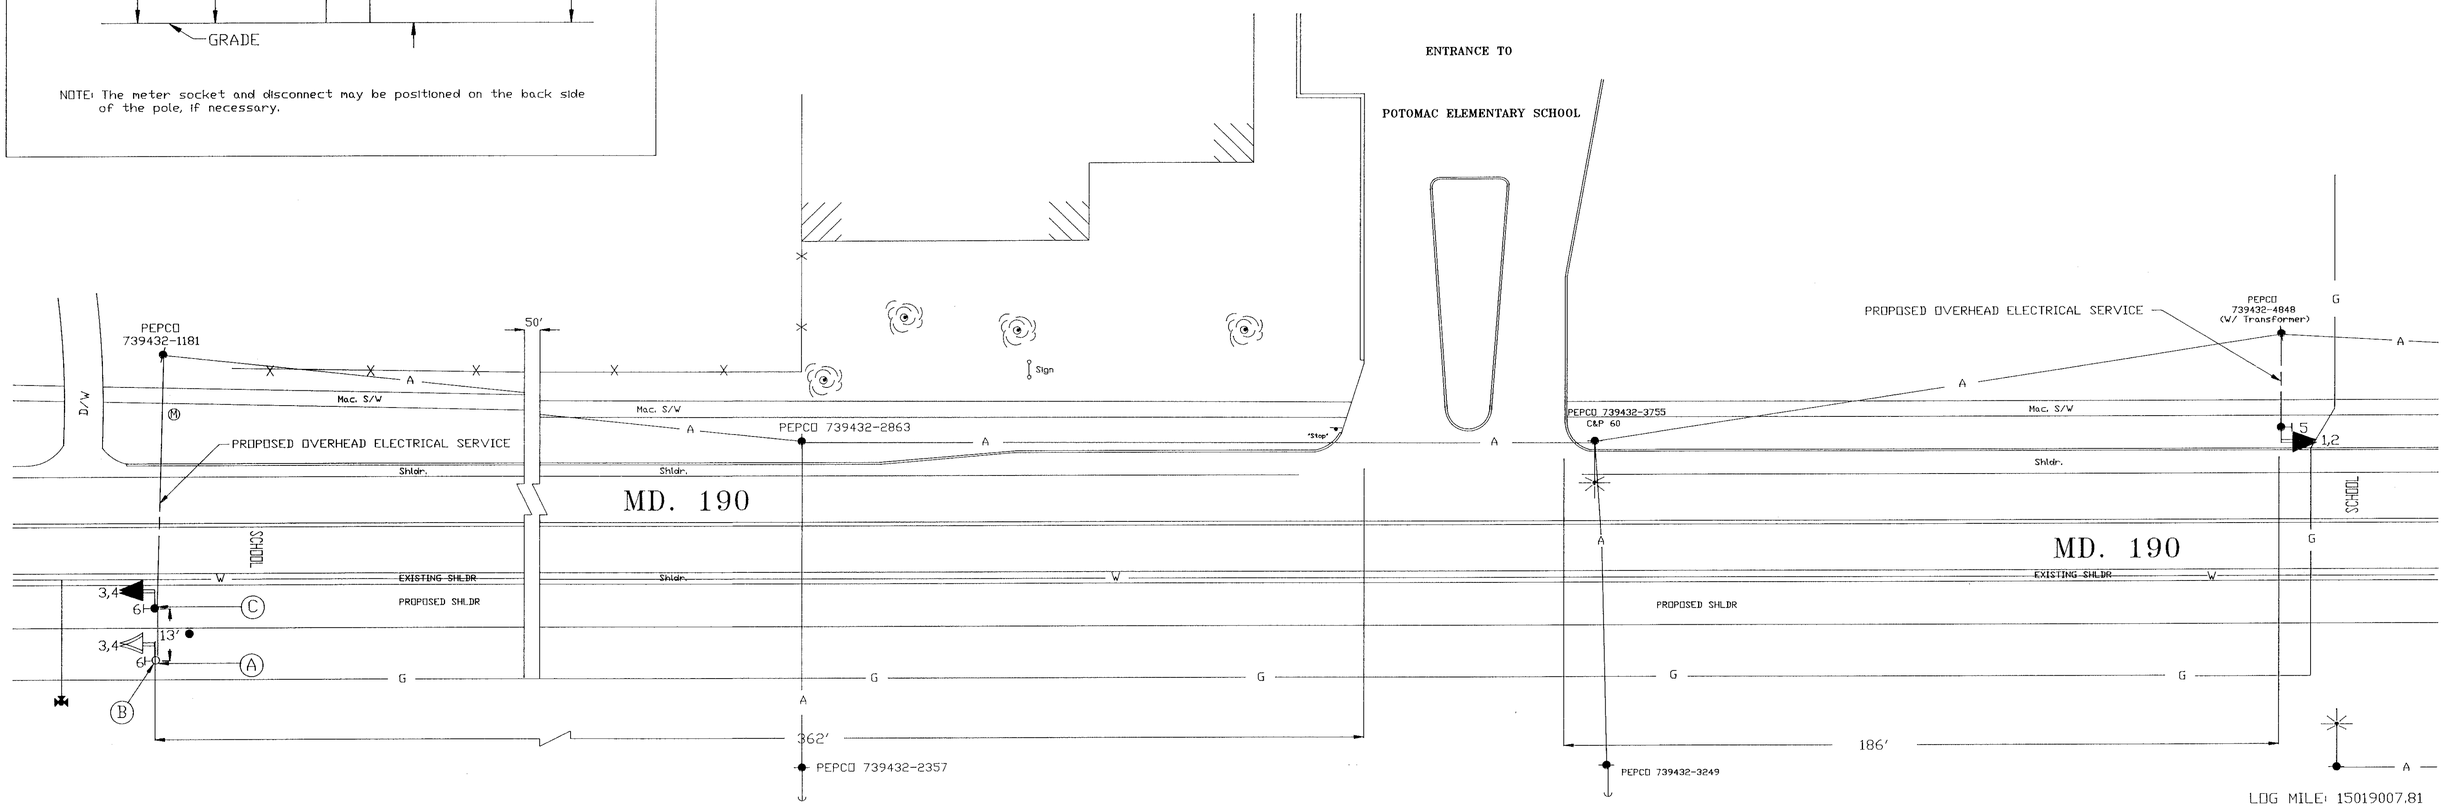

LOG MILE: 15019007.81

UTILITY LEGEND

G — G	GAS MAIN
W — W	WATER MAIN
S — S	SEWER MAIN
E — E	ELECTRIC CABLES
A — A	AERIAL CABLES
T — T	TELEPHONE CABLES

REVISIONS	APPROVALS
	ORIGINAL
	CHIEF, SIGNAL DESIGN SECTION
	ON
	ASST. DISTRICT ENGINEER, TRAFFIC
	CHIEF, TRAFFIC ENGINEERING DIVISION
(A) 10/91 RELOCATE E.B H.I.B	FILE
	DEPUTY CHIEF ENGINEER, OFFICE OF TRAFFIC

MDOT – STATE HIGHWAY ADMINISTRATION
Office of Traffic
TRAFFIC ENGINEERING DIVISION

SIGNAL #

DRAWN BY: C. JEDNORSKI
DES. BY:
CHK. BY:

MD.190 @ POTOMAC ELEMENTARY SCHOOL

COUNTY: MONTGOMERY

DATE: 3-91
SCALE: 1" = 20'
F.A.P. NO.
S.H.A. NO.

TS/STD. NO. TS-3147 (A)

SHEET NO. ___ OF ___