F H WA REGION NO	STATE	FED. AID PROJ. NO	SHEET NO.	TOTAL SHEETS
3	MD.		1	1

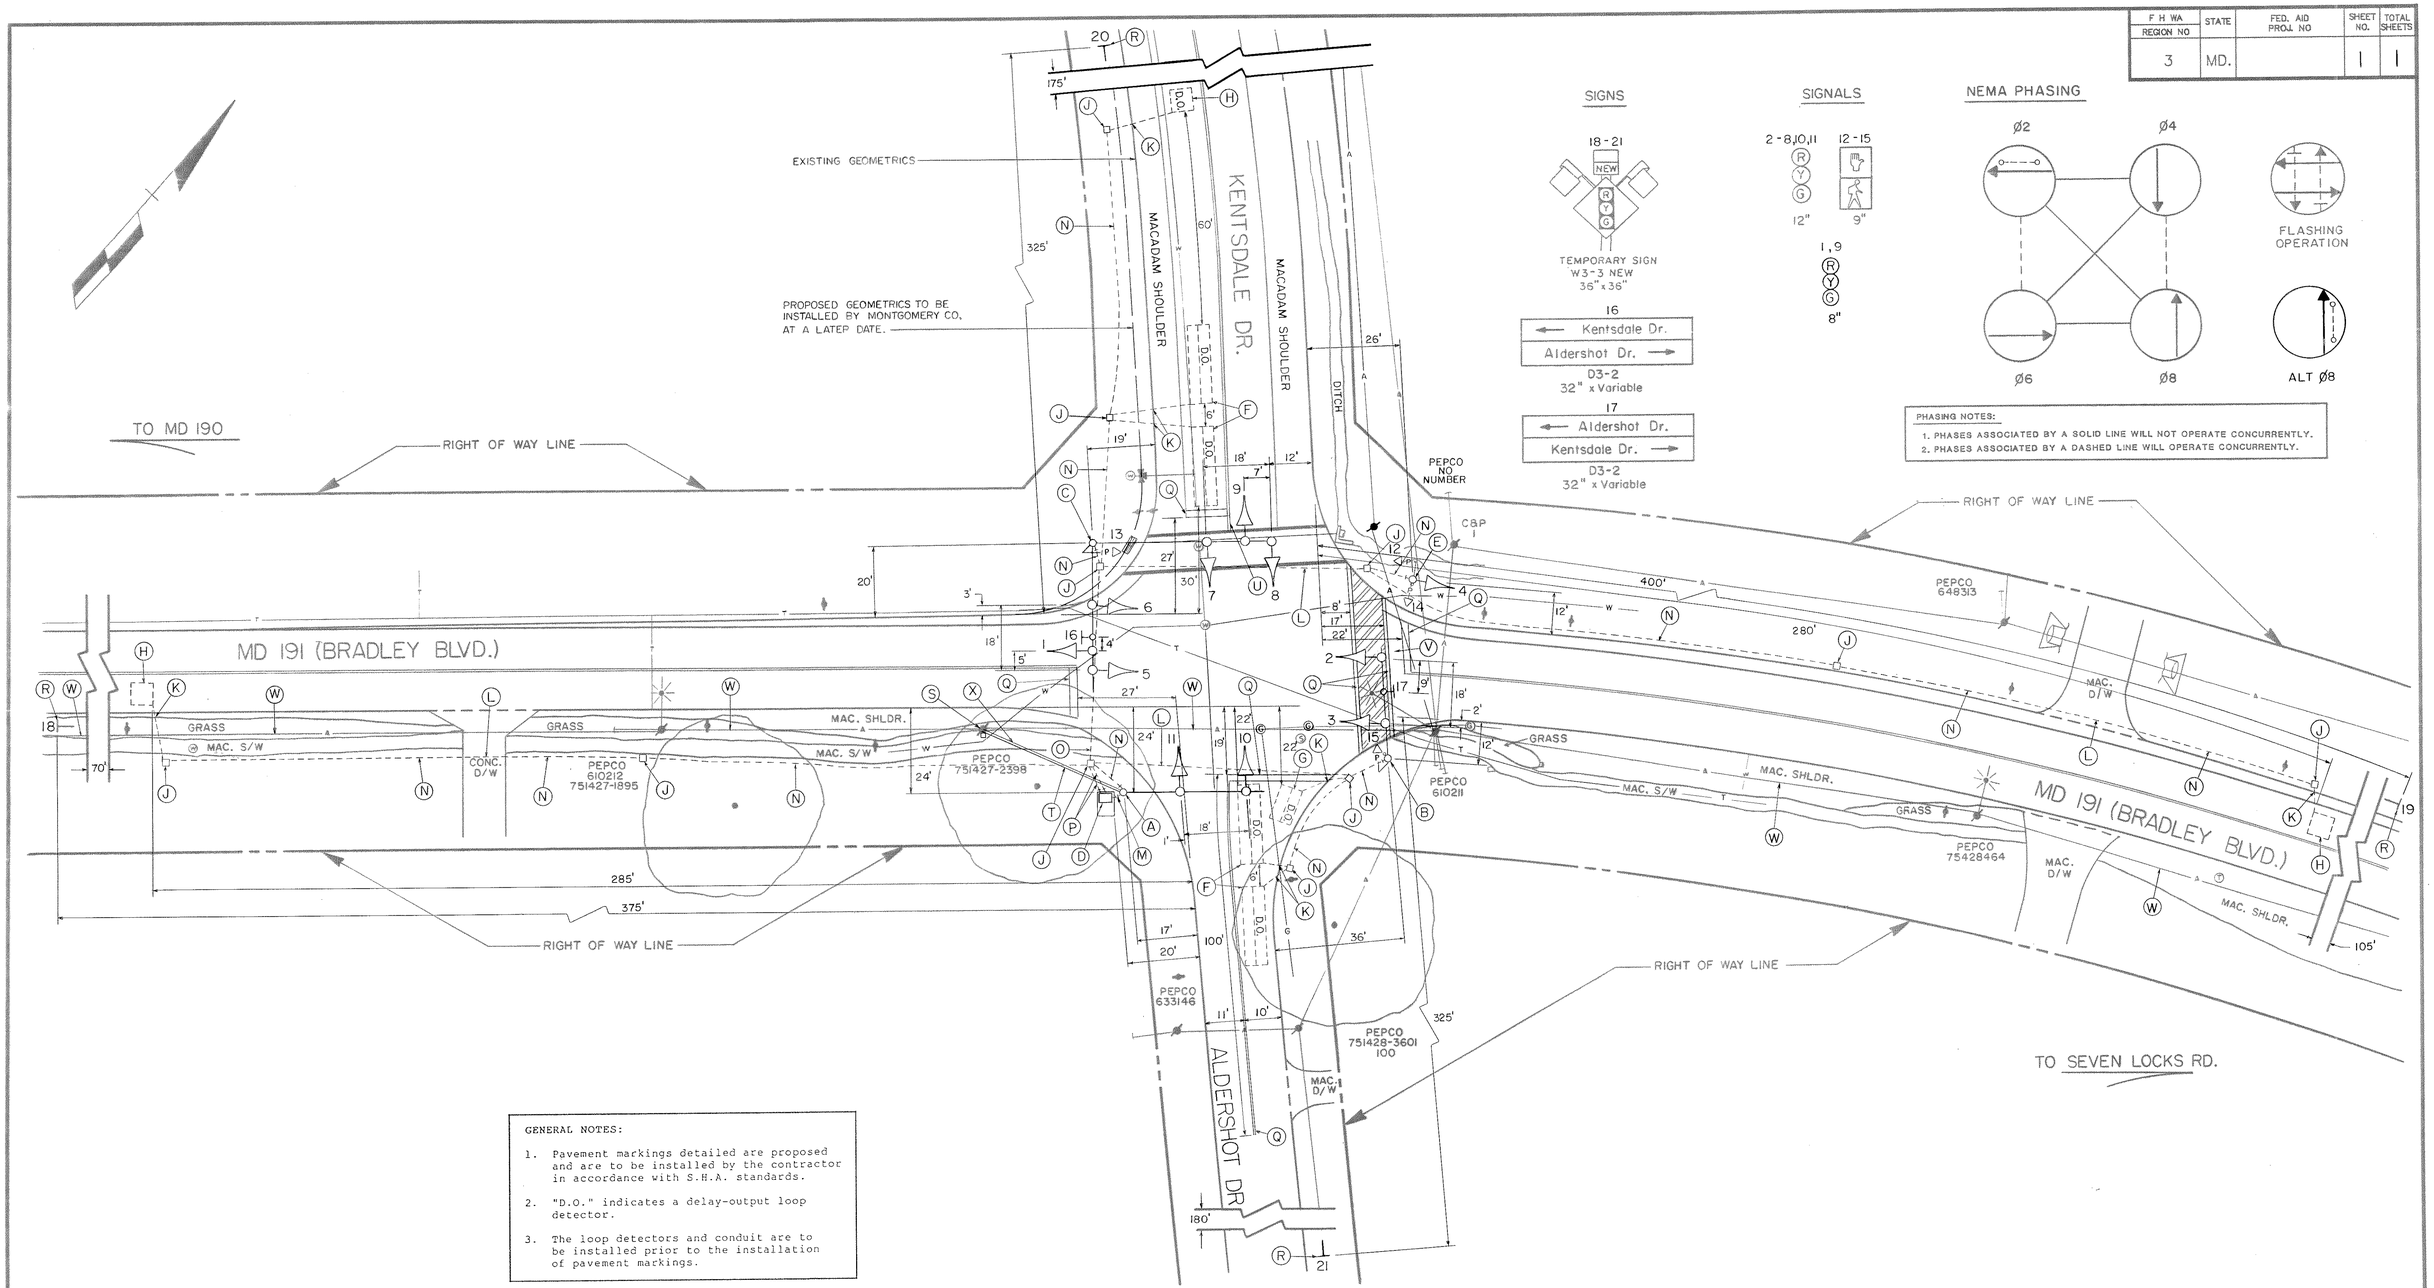

GENERAL NOTES:

1. Pavement markings detailed are proposed and are to be installed by the contractor in accordance with S.H.A. standards.
2. "D.O." indicates a delay-output loop detector.
3. The loop detectors and conduit are to be installed prior to the installation of pavement markings.

LEGEND OF UNDERGROUND AND OVERHEAD UTILITIES

AERIAL CABLE — A — A — A — A
ELECTRIC — E — E — E — E
TELEPHONE — T — T — T — T
GAS — G — G — G — G
SEWER — S — S — S — S
WATER — W — W — W — W
CABLE TV — TV — TV — TV — TV

STREET TRAFFIC STUDIES, LTD.
Gateway International
1302 Concourse Drive, Suite 104
Linthicum, Maryland 21090
(301) 859-3553

REVISIONS

APPROVALS

CHIEF, SIGNAL DESIGN SECTION 5/23/89
ASST. DISTRICT ENGINEER, TRAFFIC 5/26/89
CHIEF, BUREAU OF TRAFFIC ENGINEERING 5/25/89
DEPUTY CHIEF ENGINEER, OFFICE OF TRAFFIC 5/25/89

MARYLAND DEPARTMENT OF TRANSPORTATION
STATE HIGHWAY ADMINISTRATION – OFFICE OF TRAFFIC
BUREAU OF TRAFFIC ENGINEERING

DRAWN BY D A NIES (FOR STS)
DES. BY: R R ZACHERL (FOR STS)
CHK. BY: 5/24/89 5/24/89

MD 191 (BRADLEY BLVD.) AND KENTSDALE DR.

SIGNAL NO. 15019103-41
COUNTY: MONTGOMERY

DATE: 3-3-89
SCALE: 1"=20'
F.A.P. NO.
S.H.A. NO. M-666-459-385
TS/FILE NO. 2565
SHEET NO. 1 OF 1

15019103,41