F.H.W.A. REGION NO.	STATE	FED. AID PROJ. NO.	SHEET NO.	TOTAL SHEETS
3	MD			

CONSTRUCTION DETAILS

J. Install 12 in. permanent preformed pavement marking tape.

K. Remove/Grind existing pavement marking.

O. Install permanent preformed pavement marking letter or symbol as shown.

P. Remove/Grind existing pavement marking letter or symbol.

BB. Install 24 in. permanent preformed pavement marking tape - stop bar.

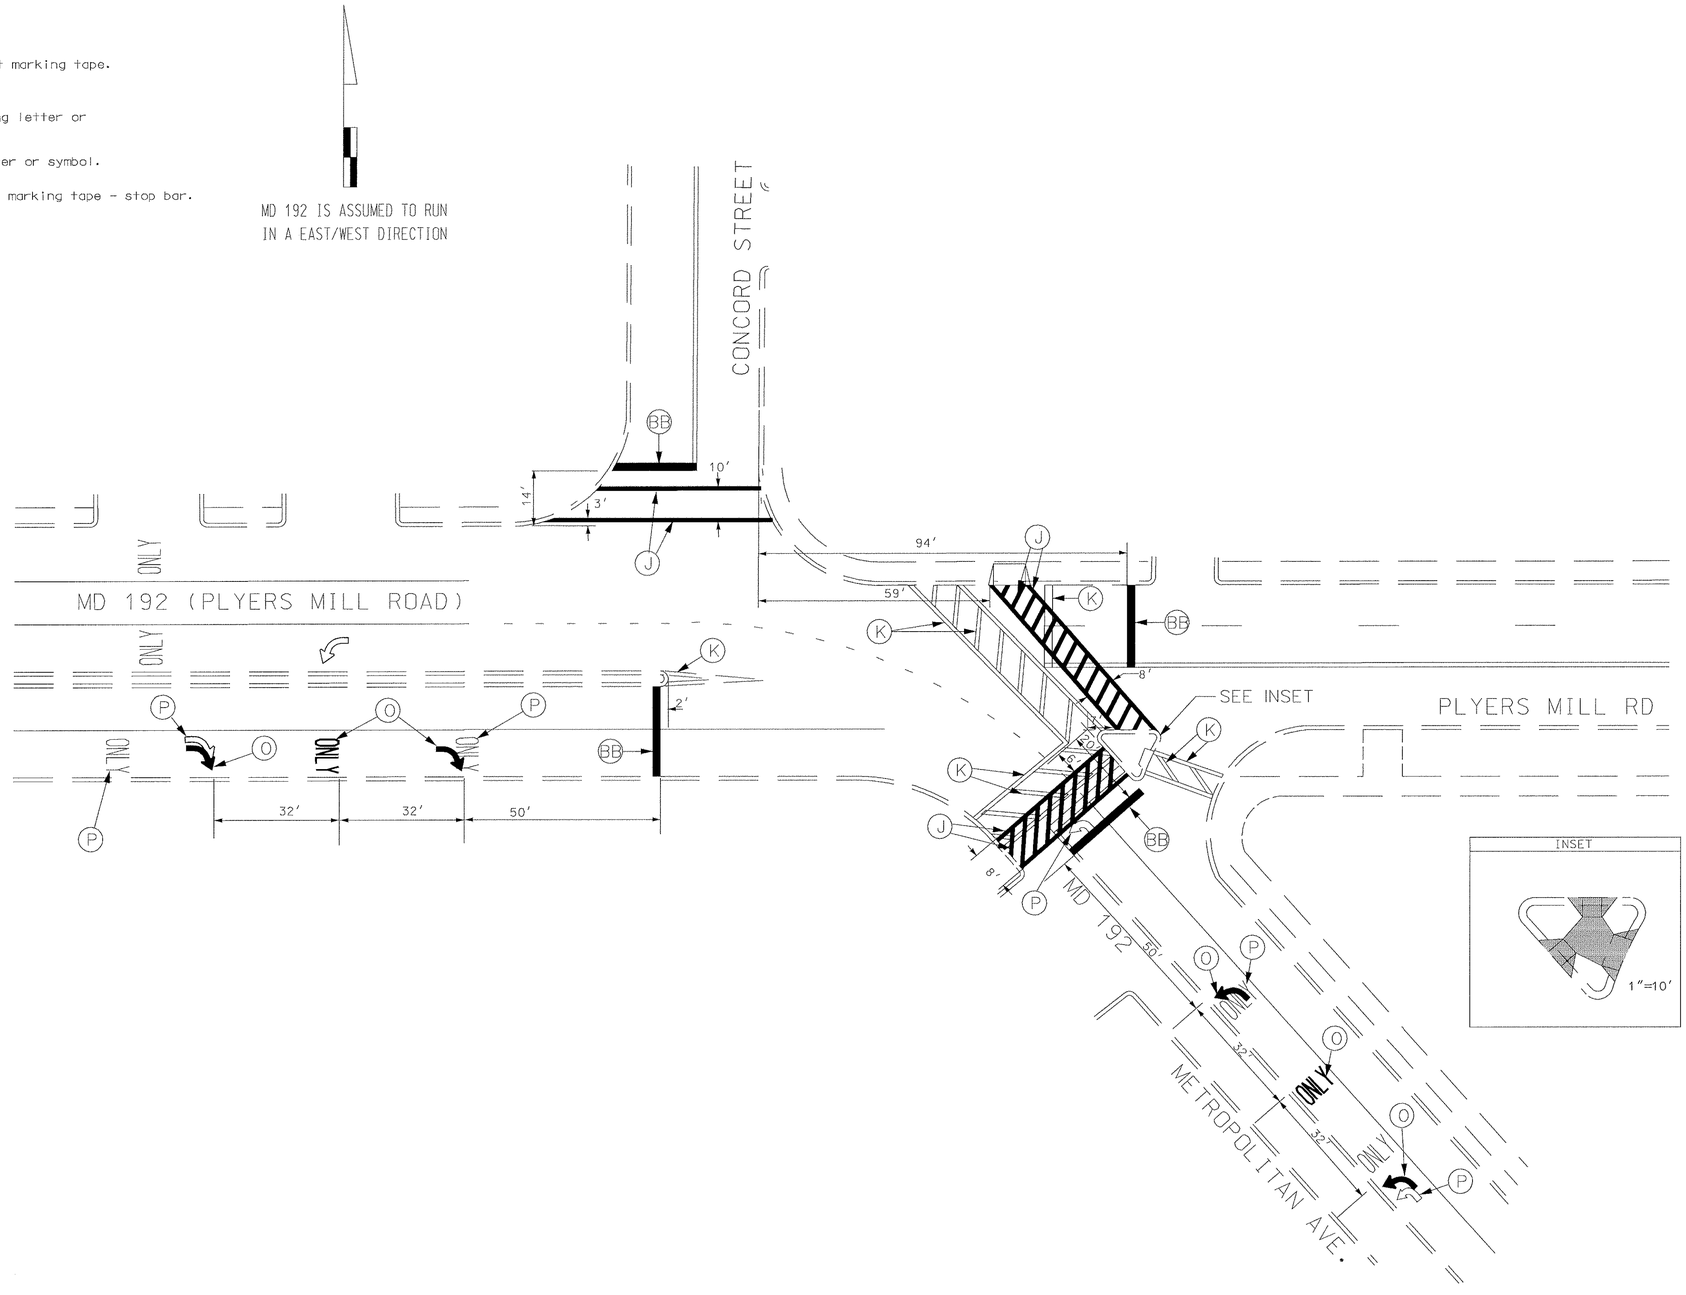

REVISIONS	APPROVALS
	ASST. DIVISION CHIEF, TEDD
	ASST. DISTRICT ENGINEER, TRAFFIC
	CHIEF, TRAFFIC ENGINEERING DESIGN DIVISION
	DIRECTOR, OFFICE OF TRAFFIC & SAFETY

CONSULTING ENGINEERS
COLUMBIA, MARYLAND

MARYLAND DOT - STATE HIGHWAY ADMINISTRATION
Office of Traffic & Safety
TRAFFIC ENGINEERING DESIGN DIVISION

MD 192 (PLYERS MILL RD.) AND CONCORD STREET/MD 192 (METROPOLITAN AVE.)
PAVEMENT MARKING DETAILS

LOGMILE #: 15019200.29 DATE 4/ /96

DRAWN BY:	R.C./L.S.C.	F.A.P. NO.	STPG-000S(588)E	PLAN SHEET NO.:	SHEET NO.
CHECK BY:		S.H.A. NO.	AW 277A5F/B5F	TS 3571	2 OF 5
SCALE:	NTS	COUNTY	MONTGOMERY		