F.H.WA. REGION NO.	STATE	FED. AID PROJ. NO.	SHEET NO.	TOTAL SHEETS
3	MD.			

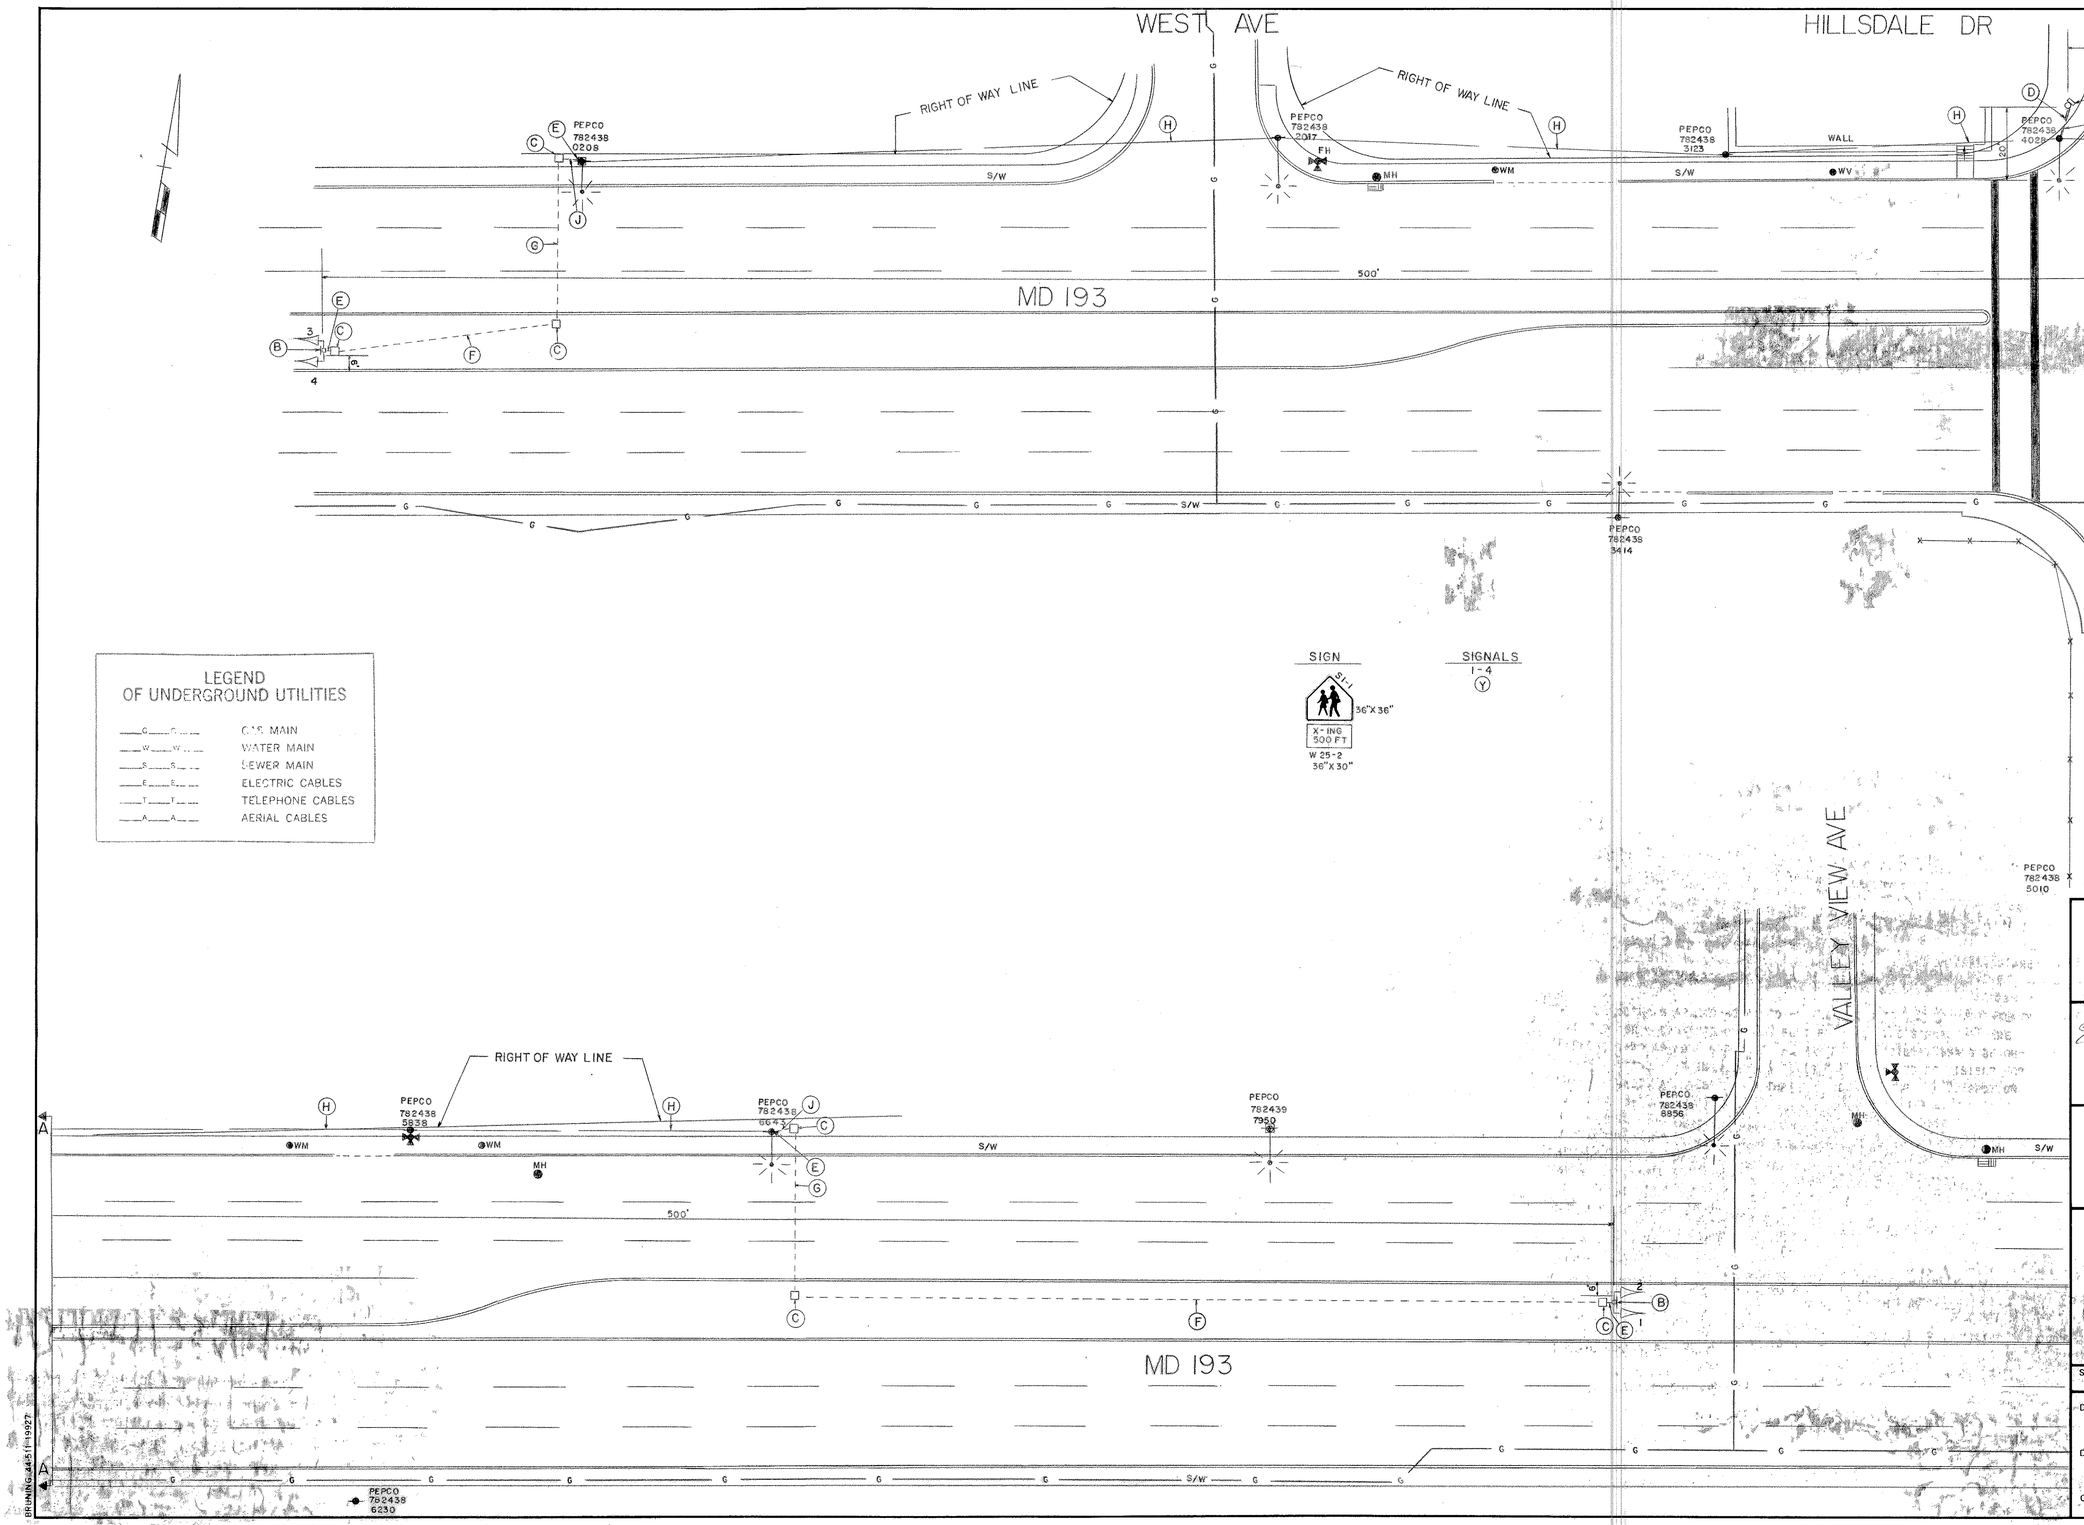

APPROVAL: REGIONAL TRAFFIC ENGINEER

Edward T. Paulis Jr. 7/7/80
APPROVAL: CHIEF-BUREAU OF TRAFFIC ENGINEERING

7-7-80
APPROVAL: ASS'T. CHIEF ENGINEER TRAFFIC

REVISIONS

STATE OF MARYLAND
DEPARTMENT OF TRANSPORTATION
STATE HIGHWAY ADMINISTRATION

TRAFFIC DIVISION – BUREAU OF TRAFFIC ENGINEERING

MD 193 NEAR DRUMM AVE

SCALE	DATE	CONTRACT NO.
1" = 20'	5-20-80	AW 529-451-085

DRAWN BY: BRUCE THOMPSON COUNTY: MONTGOMERY

DESIGNED BY: Bruce Thompson SIGNAL NO.:

CHECKED BY: Michael J. Zagorski

DRAWING NO. TS-1774

BRUNING 44-511-19927