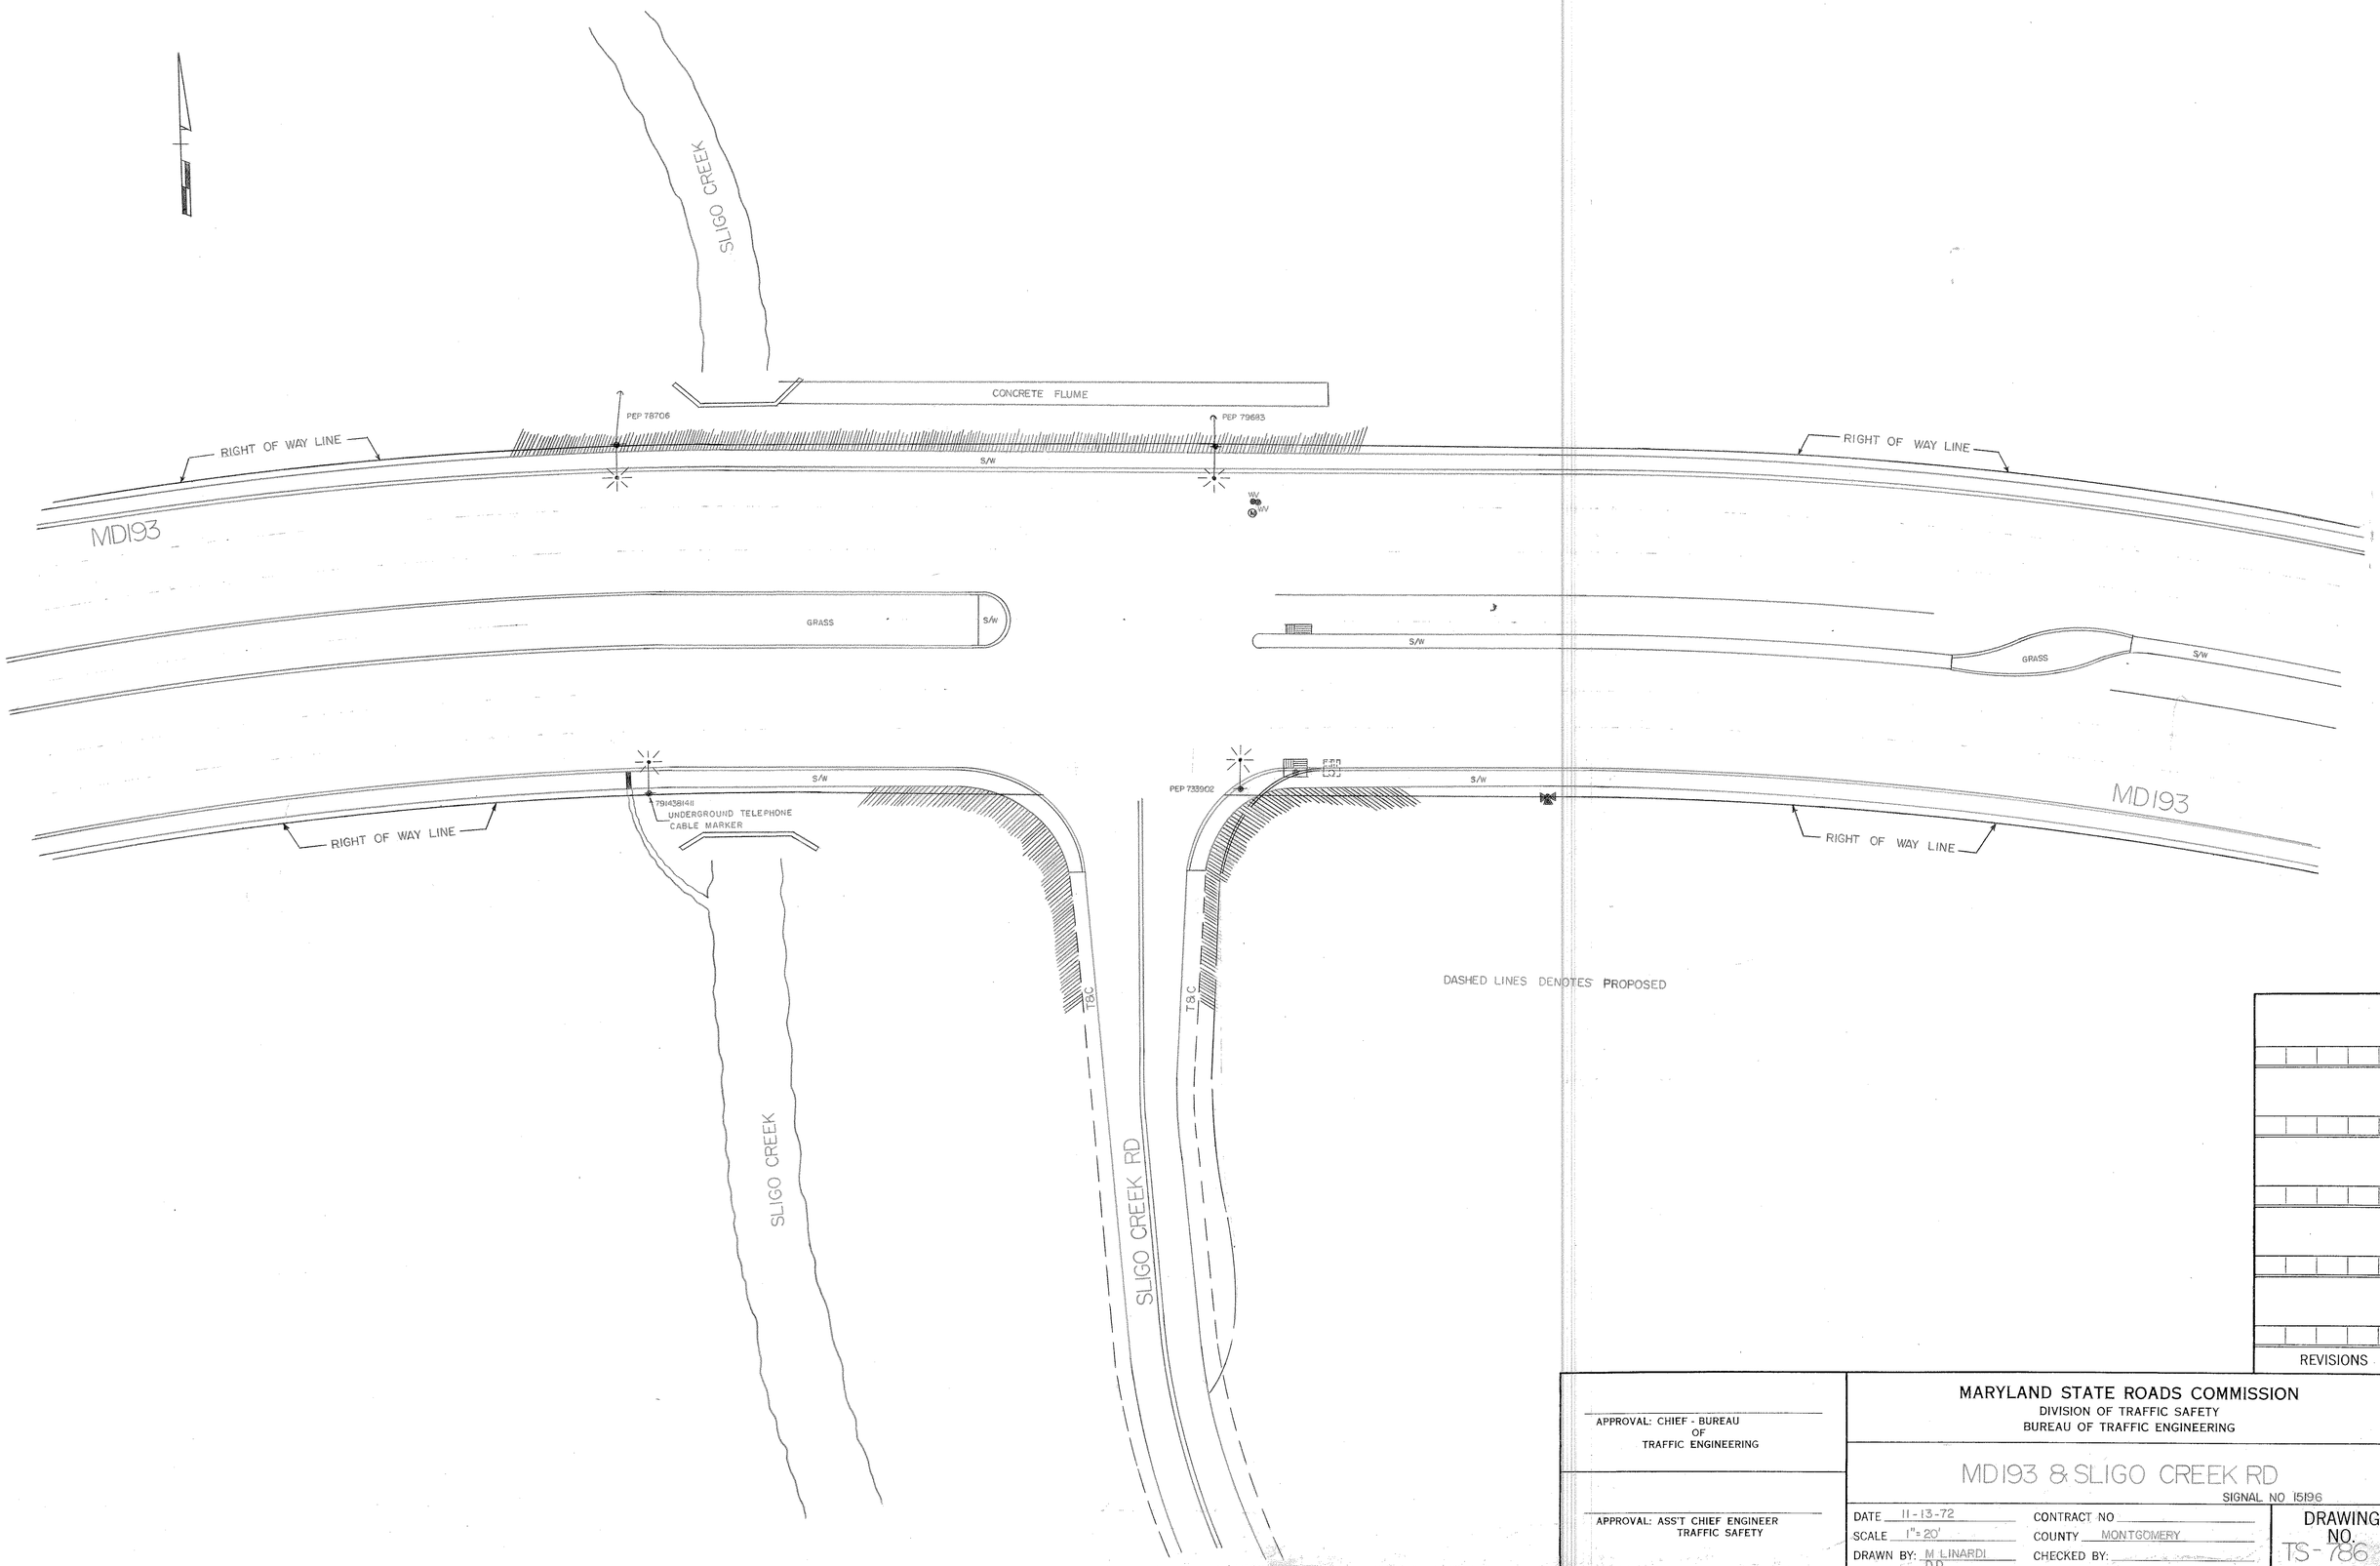

REVISIONS

APPROVAL: CHIEF - BUREAU OF TRAFFIC ENGINEERING

APPROVAL: ASS'T CHIEF ENGINEER TRAFFIC SAFETY

MARYLAND STATE ROADS COMMISSION
DIVISION OF TRAFFIC SAFETY
BUREAU OF TRAFFIC ENGINEERING

MD193 & SLIGO CREEK RD

SIGNAL NO 15196

DATE 11-13-72
SCALE 1" = 20'
DRAWN BY: M LINARDI D.D.
CONTRACT NO
COUNTY MONTGOMERY
CHECKED BY:

DRAWING NO. TS-786