F.H.W.A. REGION NO.	STATE	FED. AID PROJ. NO.	SHEET NO.	TOTAL SHEETS
3	MD.			

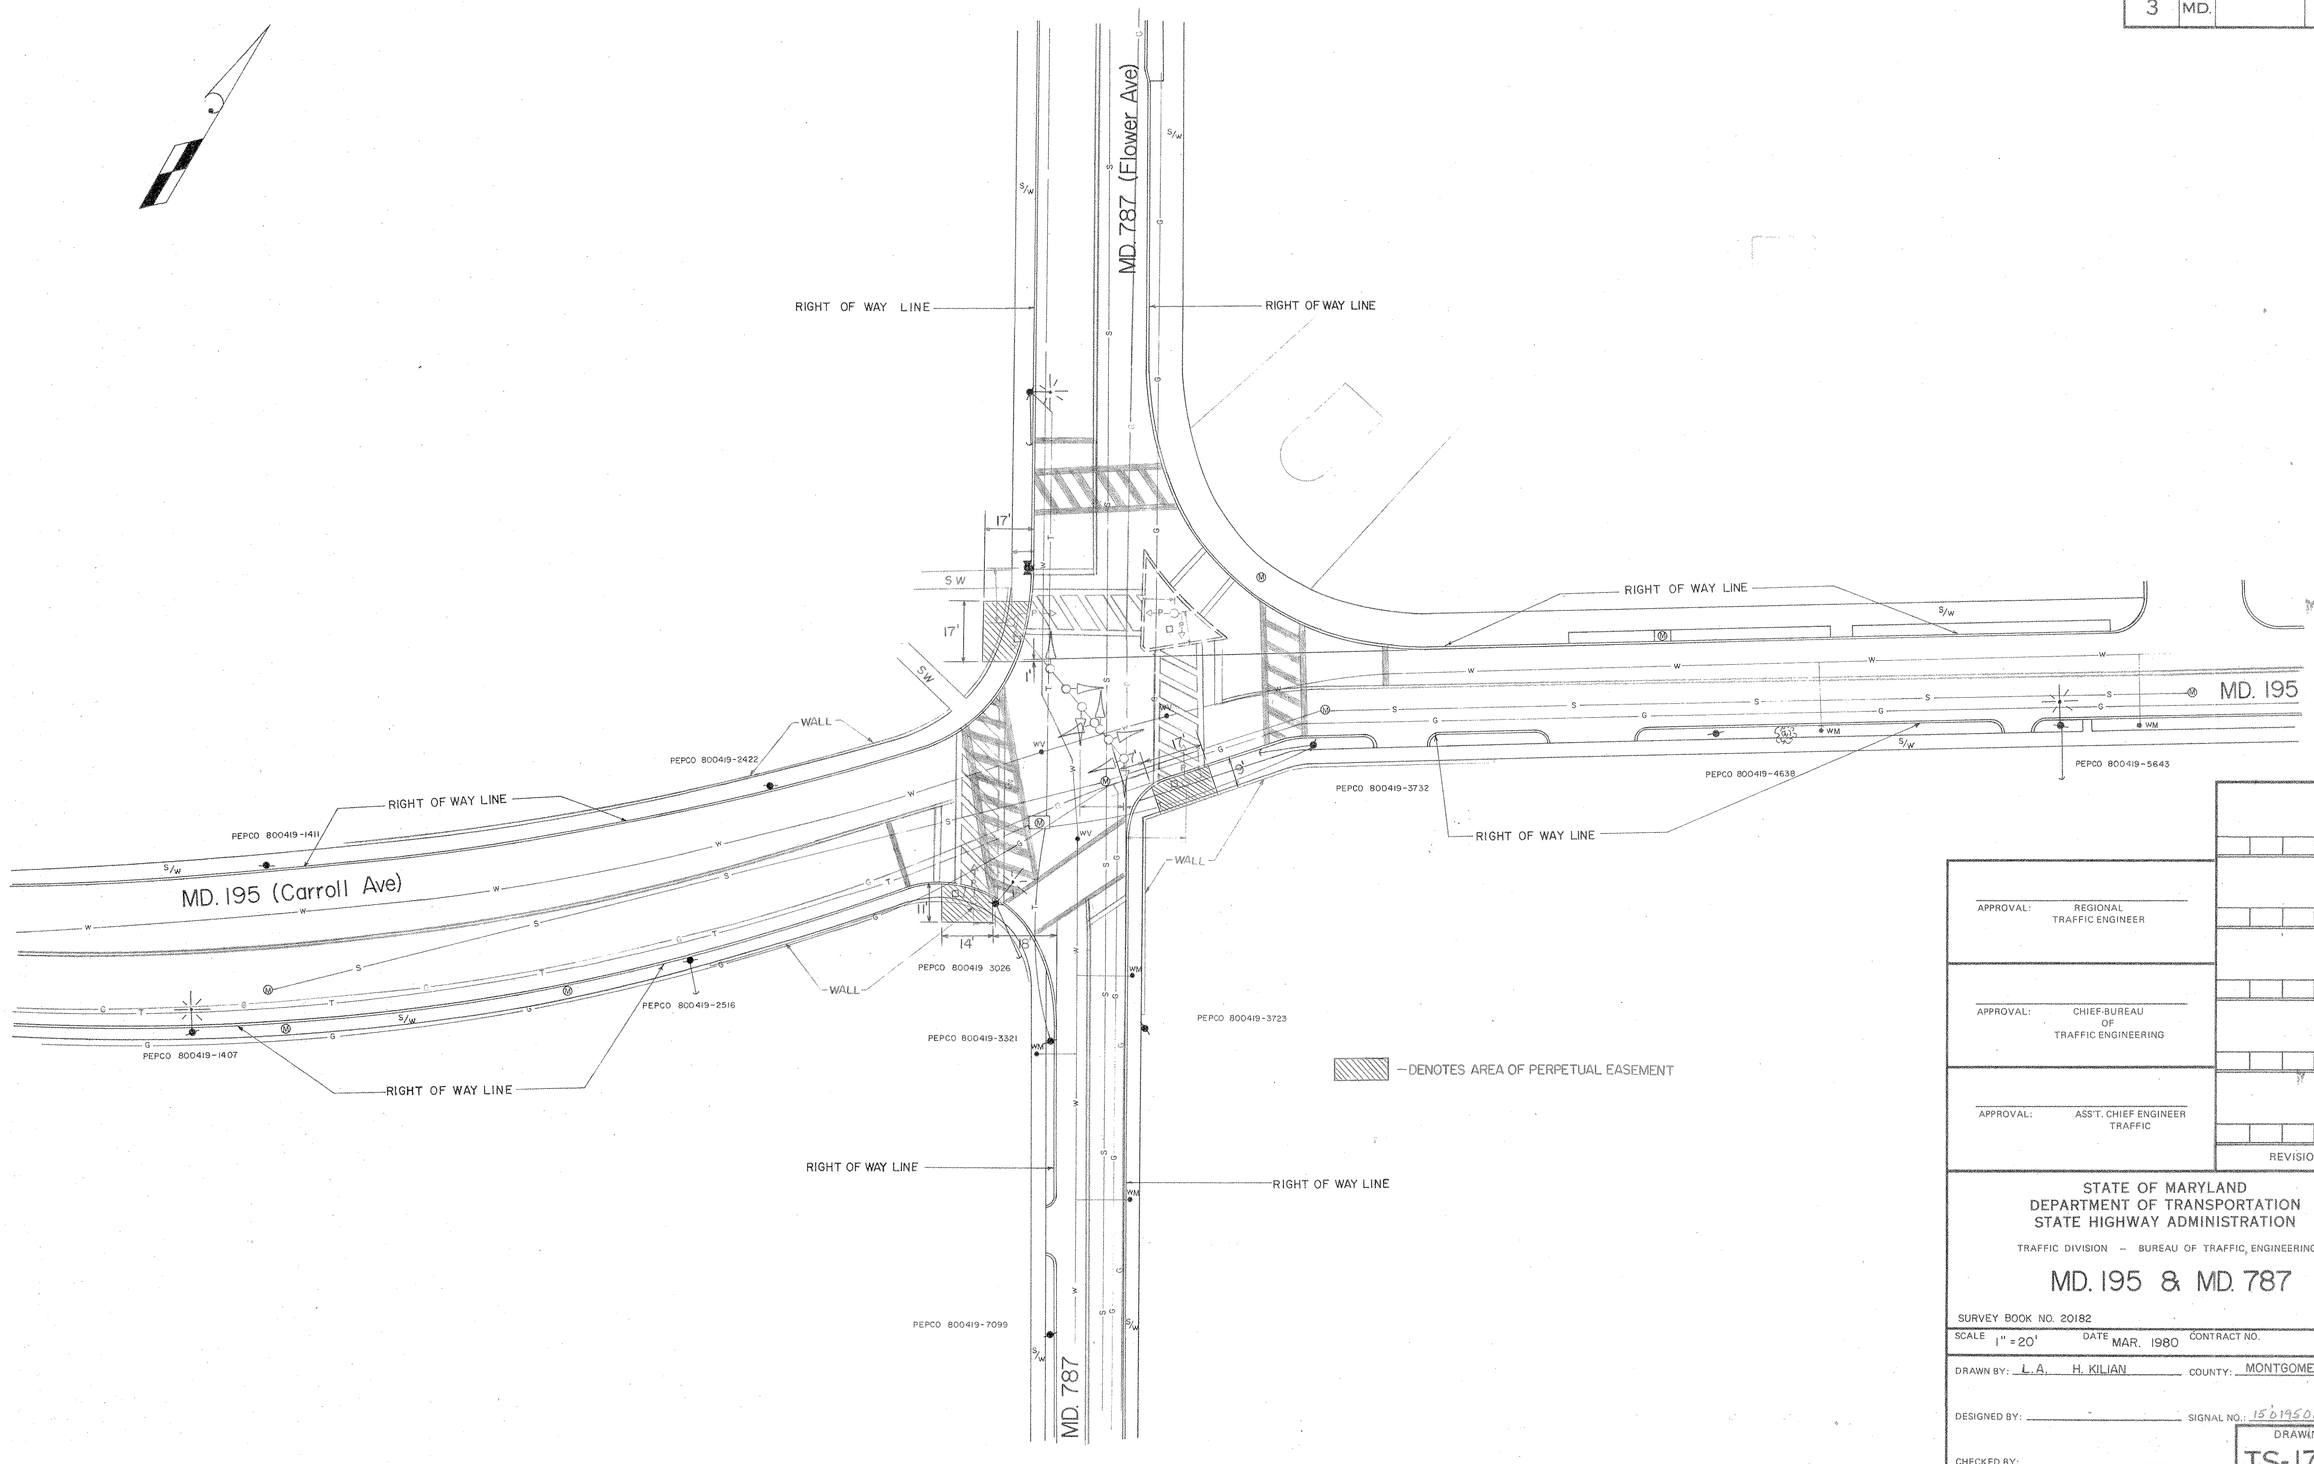

APPROVAL: REGIONAL TRAFFIC ENGINEER

APPROVAL: CHIEF-BUREAU OF TRAFFIC ENGINEERING

APPROVAL: ASS'T. CHIEF ENGINEER TRAFFIC

REVISIONS

STATE OF MARYLAND
DEPARTMENT OF TRANSPORTATION
STATE HIGHWAY ADMINISTRATION

TRAFFIC DIVISION – BUREAU OF TRAFFIC ENGINEERING

MD. 195 & MD. 787

SURVEY BOOK NO. 20182

SCALE 1" = 20' DATE MAR. 1980 CONTRACT NO.

DRAWN BY: L.A. H. KILIAN COUNTY: MONTGOMERY

DESIGNED BY: SIGNAL NO.: 15019501.16

CHECKED BY:

DRAWING NO. TS-1772X

15019501.16

BRUNING 44511 19927