F H WA REGION NO	STATE	FED. AID PROJ. NO	SHEET NO.	TOTAL SHEETS
3	MD.		2	2

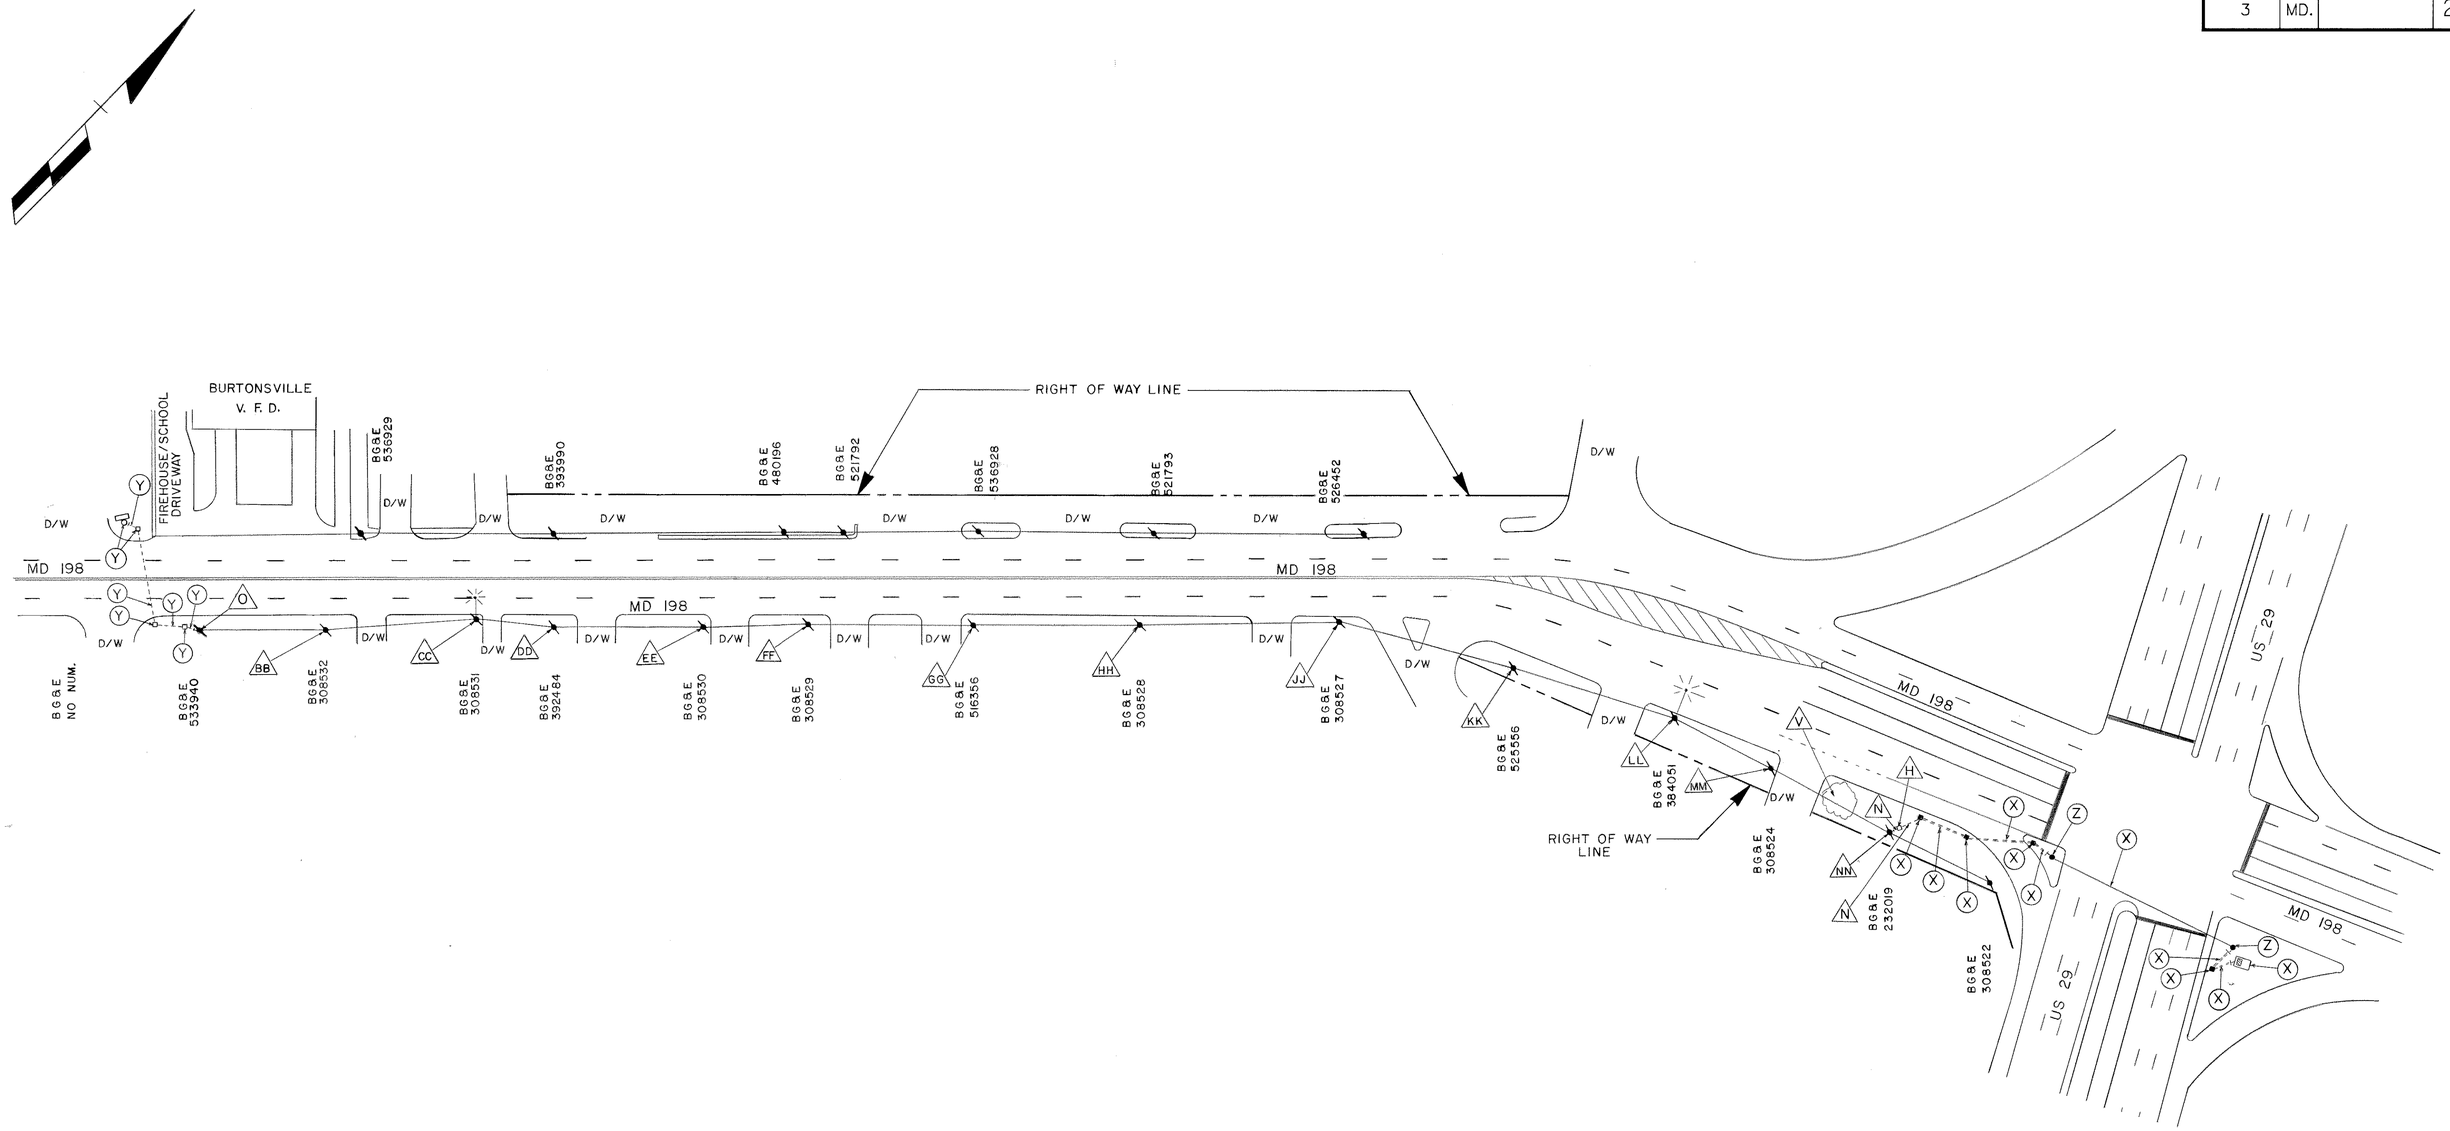

REVISION - "A"

STREET TRAFFIC STUDIES, LTD.®
Gateway International
1302 Concourse Drive, Suite 104
Linthicum, Maryland 21090
(301) 859-3553

REVISIONS

A 8-21-90 REVISED OVERHEAD I/C TO SOUTH SIDE OF MD 198 SHA NO.

APPROVALS

CHIEF, SIGNAL DESIGN SECTION — 7/25/90

ASST. DISTRICT ENGINEER, TRAFFIC

CHIEF, TRAFFIC ENGINEERING DIVISION — 7/26/90

DEPUTY CHIEF ENGINEER, TRAFFIC

MDOT – STATE HIGHWAY ADMINISTRATION

Office of Traffic

TRAFFIC ENGINEERING DIVISION

DRAWN BY: S. THACKER
DES. BY: R. ZACHERL
CHK. BY: 7-16-90

INTERCONNECT PLAN
MD 198 AND BURTONSVILLE V.F.D./BURTONSVILLE ELEM SCHOOL
EXIT TO US 29 AND MD 198
COUNTY: MONTGOMERY

DATE: 6-18-90
SCALE: 1" = 50'
F.A.P. NO.
S.H.A. NO.

TS/STD. NO. TS-3037AX

SHEET NO. 2 OF 2

15019803.38