F H WA REGION NO	STATE	FED. AID PROJ. NO	SHEET NO.	TOTAL SHEETS
3	MD.			

12" SIGNALS

1–4

Y

SIGNS

5 6

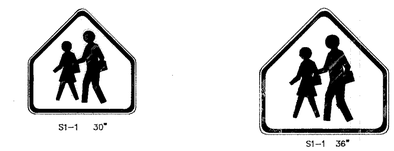

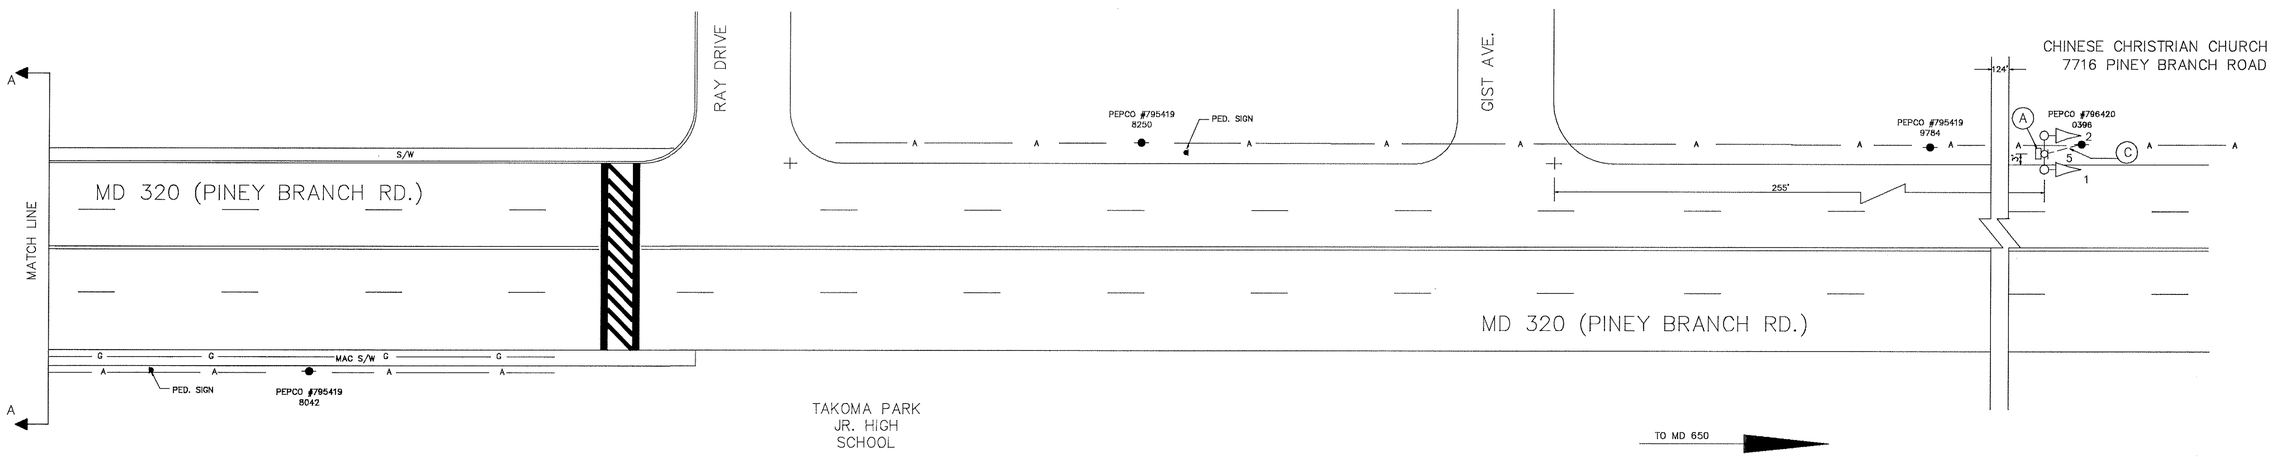

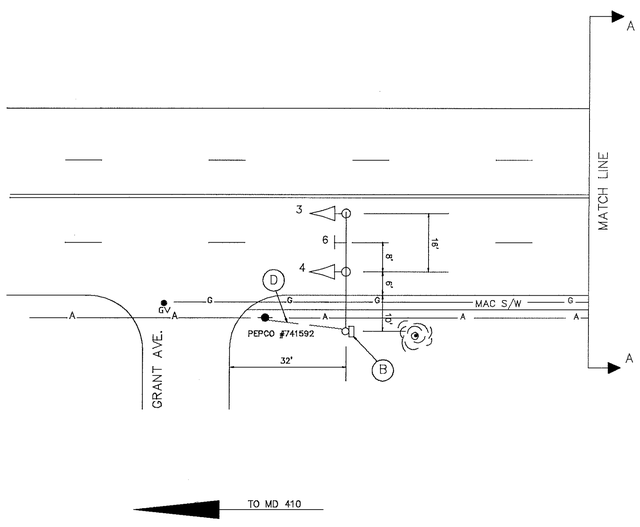

UTILITY LEGEND

G — G	GAS MAIN
W — W	WATER MAIN
S — S	SEWER MAIN
E — E	ELECTRIC CABLES
A — A	AERIAL CABLES

REVISIONS	APPROVALS
	CHIEF, SIGNAL DESIGN SECTION 9/29/87
	ASST. DISTRICT ENGINEER, TRAFFIC
	CHIEF, BUREAU OF TRAFFIC ENGINEERING 9-29-87
	DEPUTY CHIEF ENGINEER, OFFICE OF TRAFFIC 9/30/87

MARYLAND DEPARTMENT OF TRANSPORTATION
STATE HIGHWAY ADMINISTRATION – OFFICE OF TRAFFIC
BUREAU OF TRAFFIC ENGINEERING

DRAWN BY CECELIA ALSTON / B. THOMPSON
DES. BY: Cecelia O. Alston B. Thompson
CHK. BY: Peter Ray 9/29/87

MD 320 (PINEY BRANCH RD.) & RAY DR.

15032000.56

COUNTY: MONTGOMERY

DATE: 9–5–87
SCALE: 1"=20'
F.A.P. NO.
S.H.A. NO. 855–25006
TS/FILE NO. 2374
SHEET NO. ___ OF ___

15032000.56