F.H.W.A. REGION NO.	STATE	FED. AID PROJ. NO.	SHEET NO.	TOTAL SHEETS
3	MD.	———	6	7

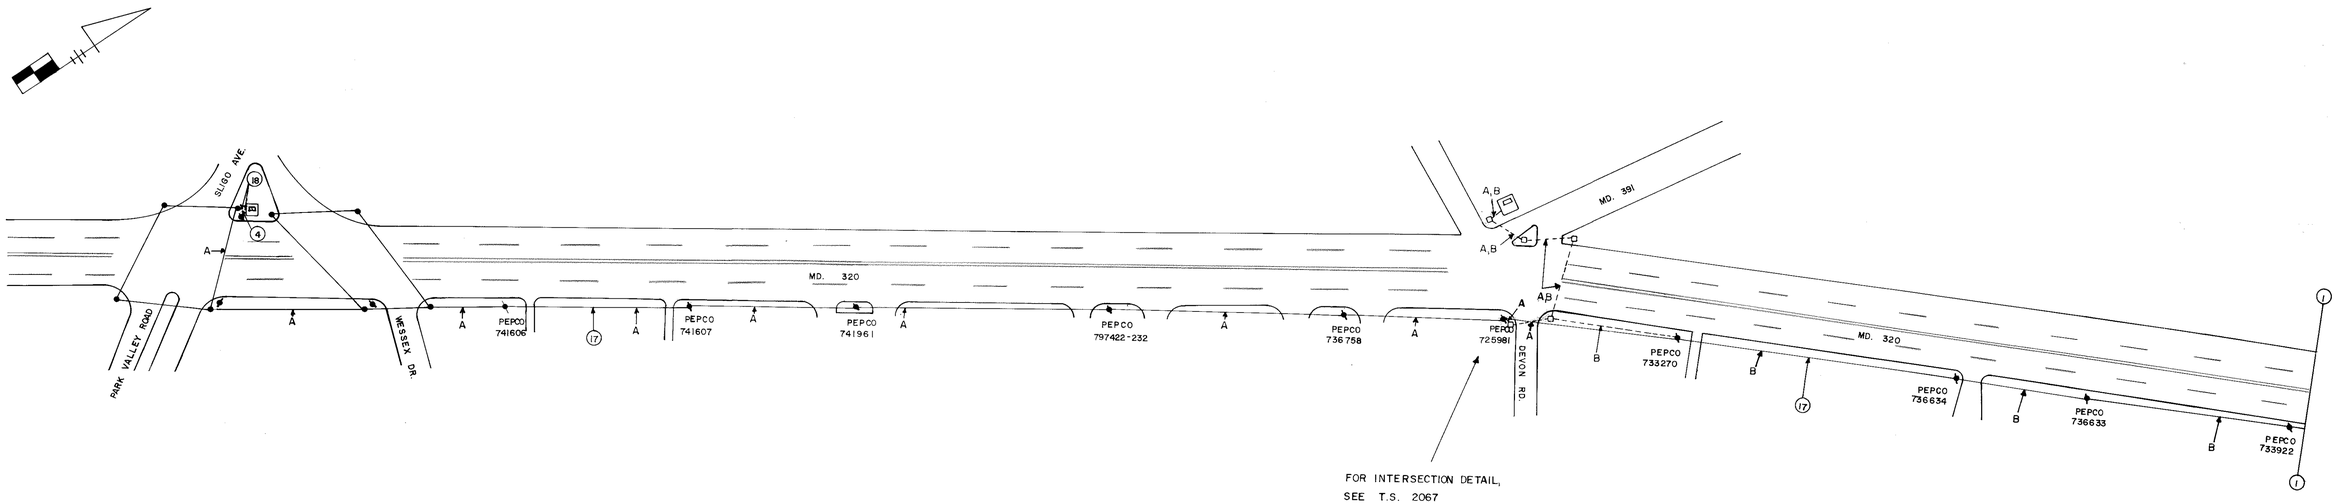

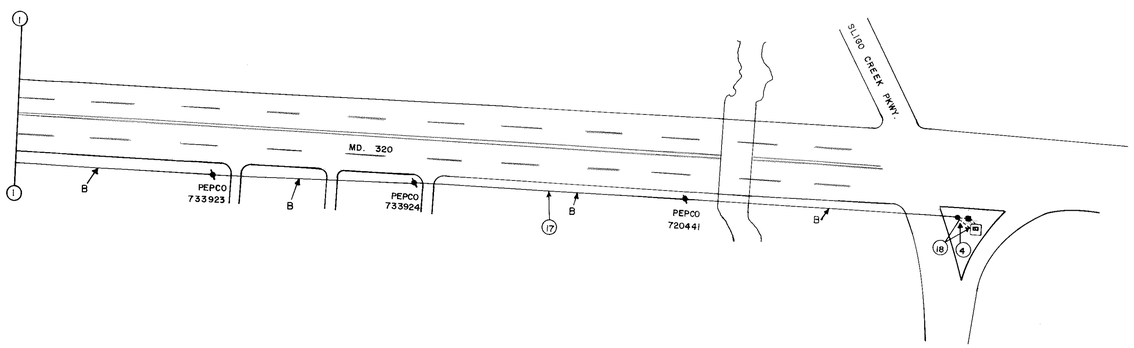

WIRING KEY

A- 25 PAIR VOICE GRADE INTERCONNECT CABLE.
B- 25 PAIR VOICE GRADE INTERCONNECT CABLE.

NOTE

REMOVE EXISTING INTERCONNECT CABLE AND INSTALL NEW CABLE IN THE SAME LOCATION.

APPROVAL: CHIEF SIGNAL DESIGN SECTION 4/30/85

APPROVAL: DISTRICT TRAFFIC ENGINEER 5/1/85

APPROVAL: CHIEF - BUREAU OF TRAFFIC ENGINEERING 4-30-85

APPROVAL: DEPUTY CHIEF ENGINEER OFFICE OF TRAFFIC 5-6-85

REVISIONS

STATE OF MARYLAND
DEPARTMENT OF TRANSPORTATION
STATE HIGHWAY ADMINISTRATION
BUREAU OF TRAFFIC ENGINEERING
OFFICE OF TRAFFIC

INTERCONNECT PLAN

MD. 320 AT MD. 391 AND DEVON RD.

SCALE 1"= 50' | DATE 4-20-85 | CONTRACT NO. M-513-501-385

DRAWN BY: E. SIMMERS | COUNTY: MONTGOMERY

DESIGNED BY: E. SIMMERS | SIGNAL NO.:

CHECKED BY: 4/30/85

DRAWING NO. TS- 2067 X