F.H.W.A. REGION NO.	STATE	FED. AID PROJ. NO.	SHEET NO.	TOTAL SHEETS
3	MD.	M-5-113(1)	11	14

NOTE

1 FOR SHA RIGHT OF WAY SEE PLAT NOS 12974 & 17359

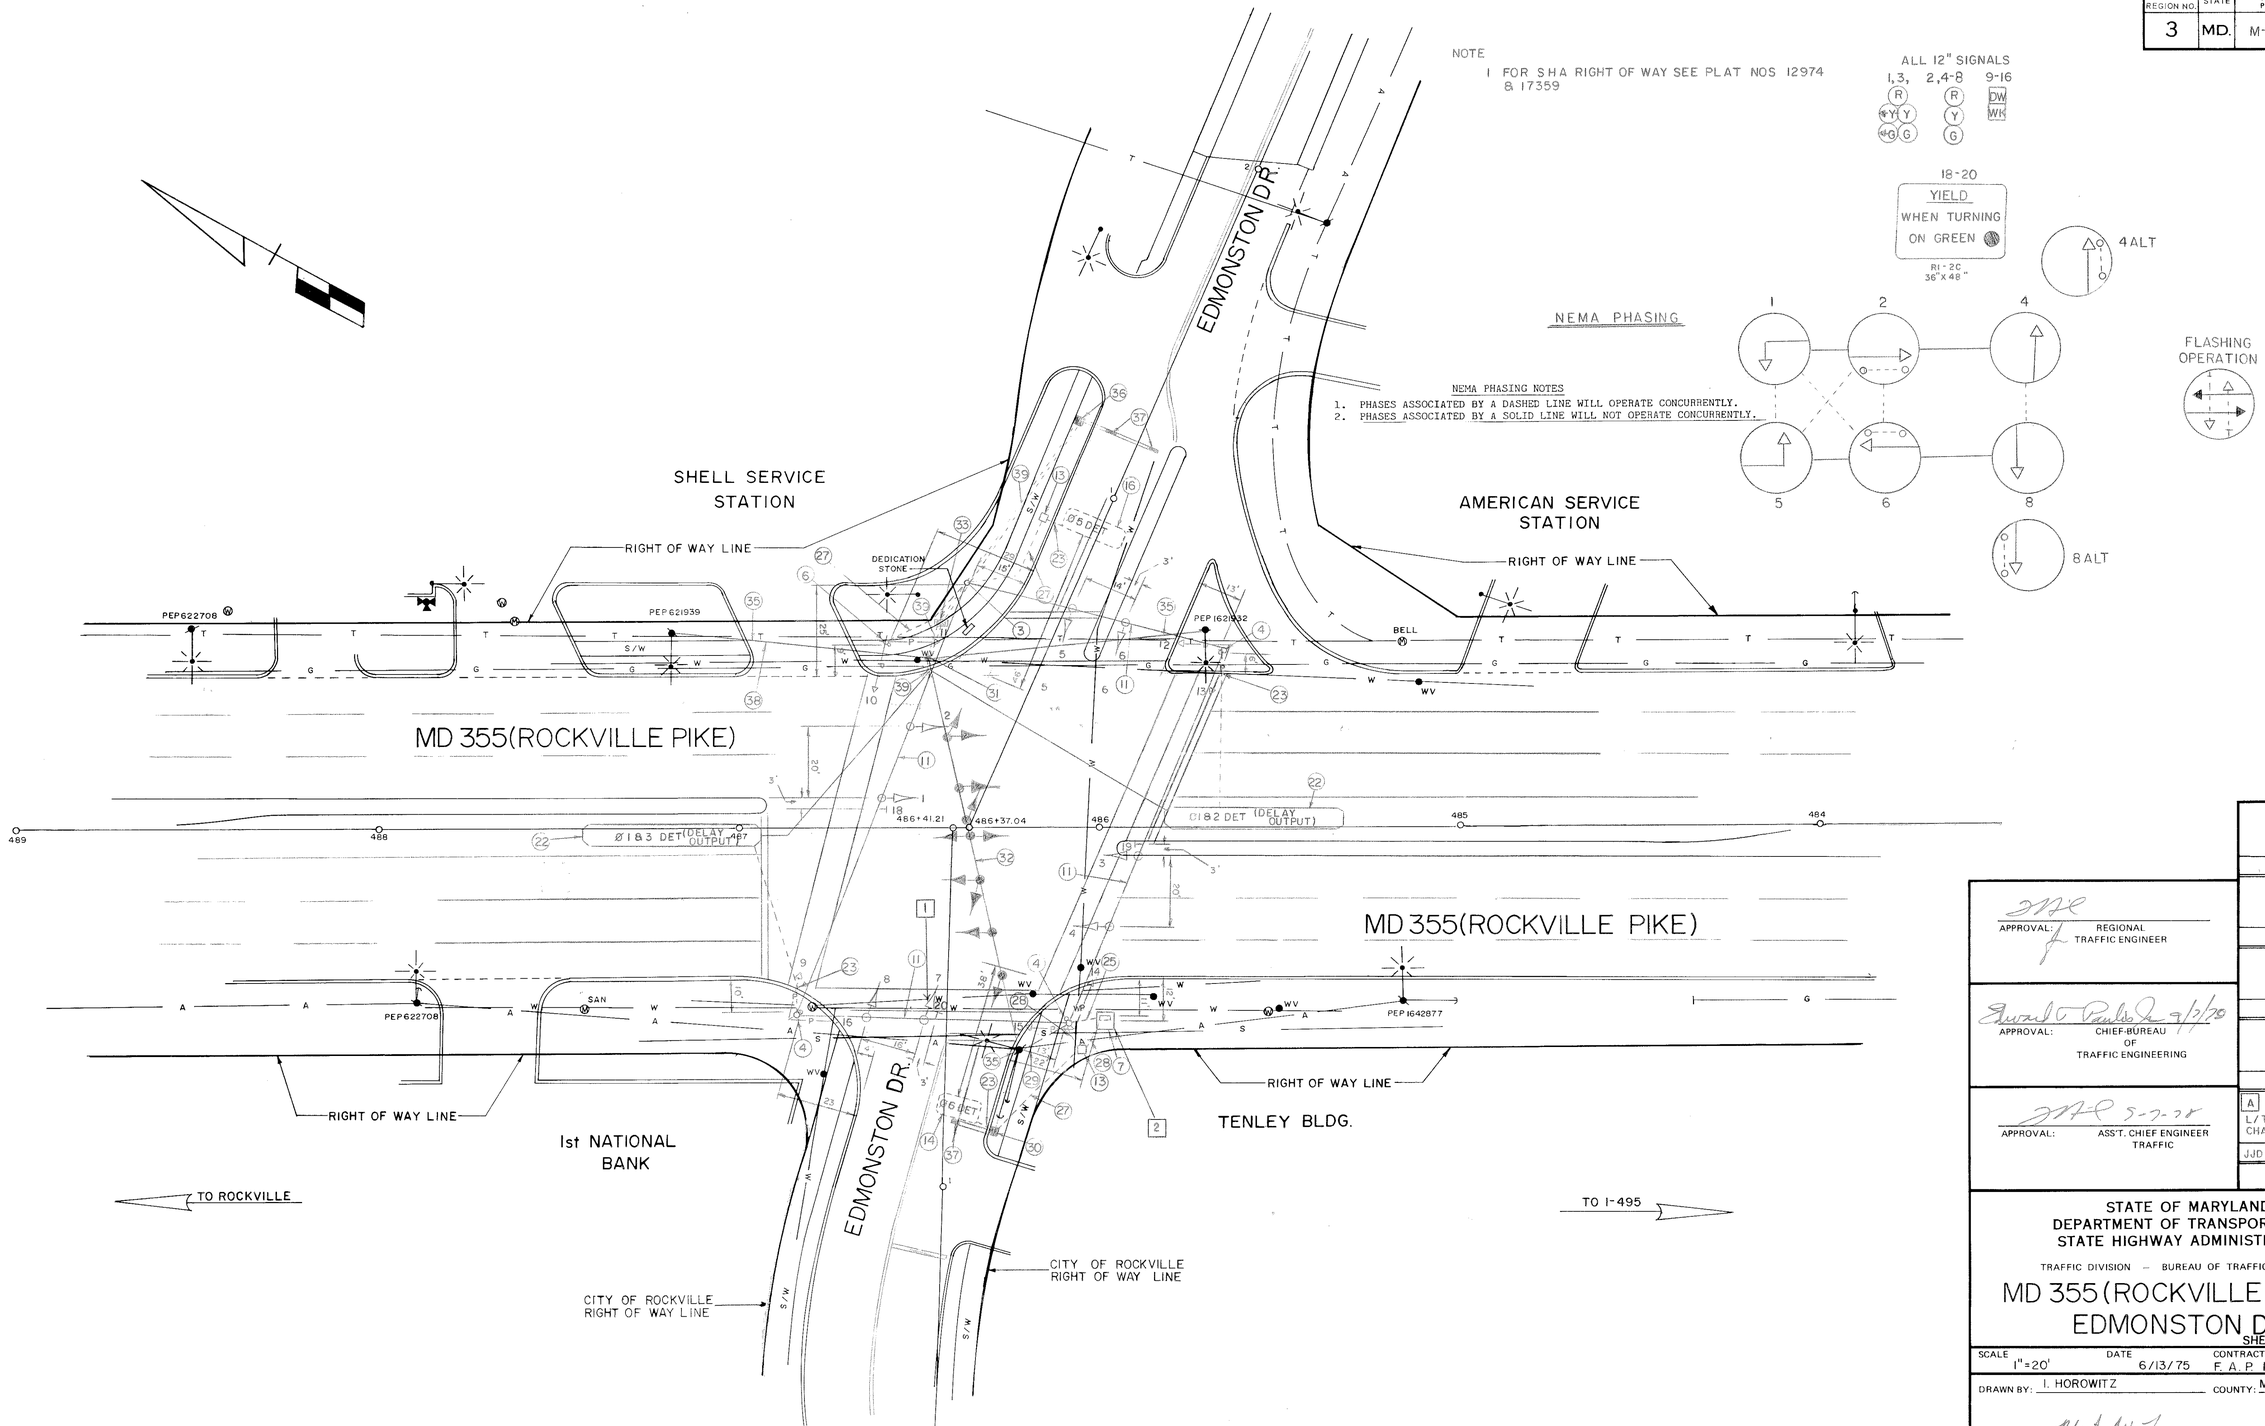

APPROVAL: REGIONAL TRAFFIC ENGINEER

APPROVAL: CHIEF-BUREAU OF TRAFFIC ENGINEERING 9/7/78

APPROVAL: ASS'T. CHIEF ENGINEER TRAFFIC 5-7-78

A	11-7-85 REVISE PHASING, DROP L/T ON W/B EDMONSTON CHANGE SIG.
JJD	

REVISIONS

STATE OF MARYLAND
DEPARTMENT OF TRANSPORTATION
STATE HIGHWAY ADMINISTRATION

TRAFFIC DIVISION – BUREAU OF TRAFFIC ENGINEERING

MD 355 (ROCKVILLE PIKE) & EDMONSTON DR.

SHEET 11 OF 14

SCALE	DATE	CONTRACT NO. M-294-501-385
1"=20'	6/13/75	F. A. P. NO. M-5-113(1)

DRAWN BY: I. HOROWITZ COUNTY: MONTGOMERY

DESIGNED BY: Robert W. Tyson SIGNAL NO.:

CHECKED BY: 9/1/78

DRAWING NO. TS-1074 A

BRUNING 44-511 19927