F.H.W.A. REGION NO.	STATE	FED. AID PROJ. NO.	SHEET NO.	TOTAL SHEETS
3	MD.	M-5-113(1)	7	14

NOTES
1 FOR S H A RIGHT OF WAY SEE PLAT NO 12967
2 BEFORE INSTALLING PUSHBUTTONS IN THE FIREHOUSE CONTACT LT BARRACK AT 881-6258
3 FOR FIRE SEQUENCE SEE PAGES - OF THE PROPOSAL BOOK

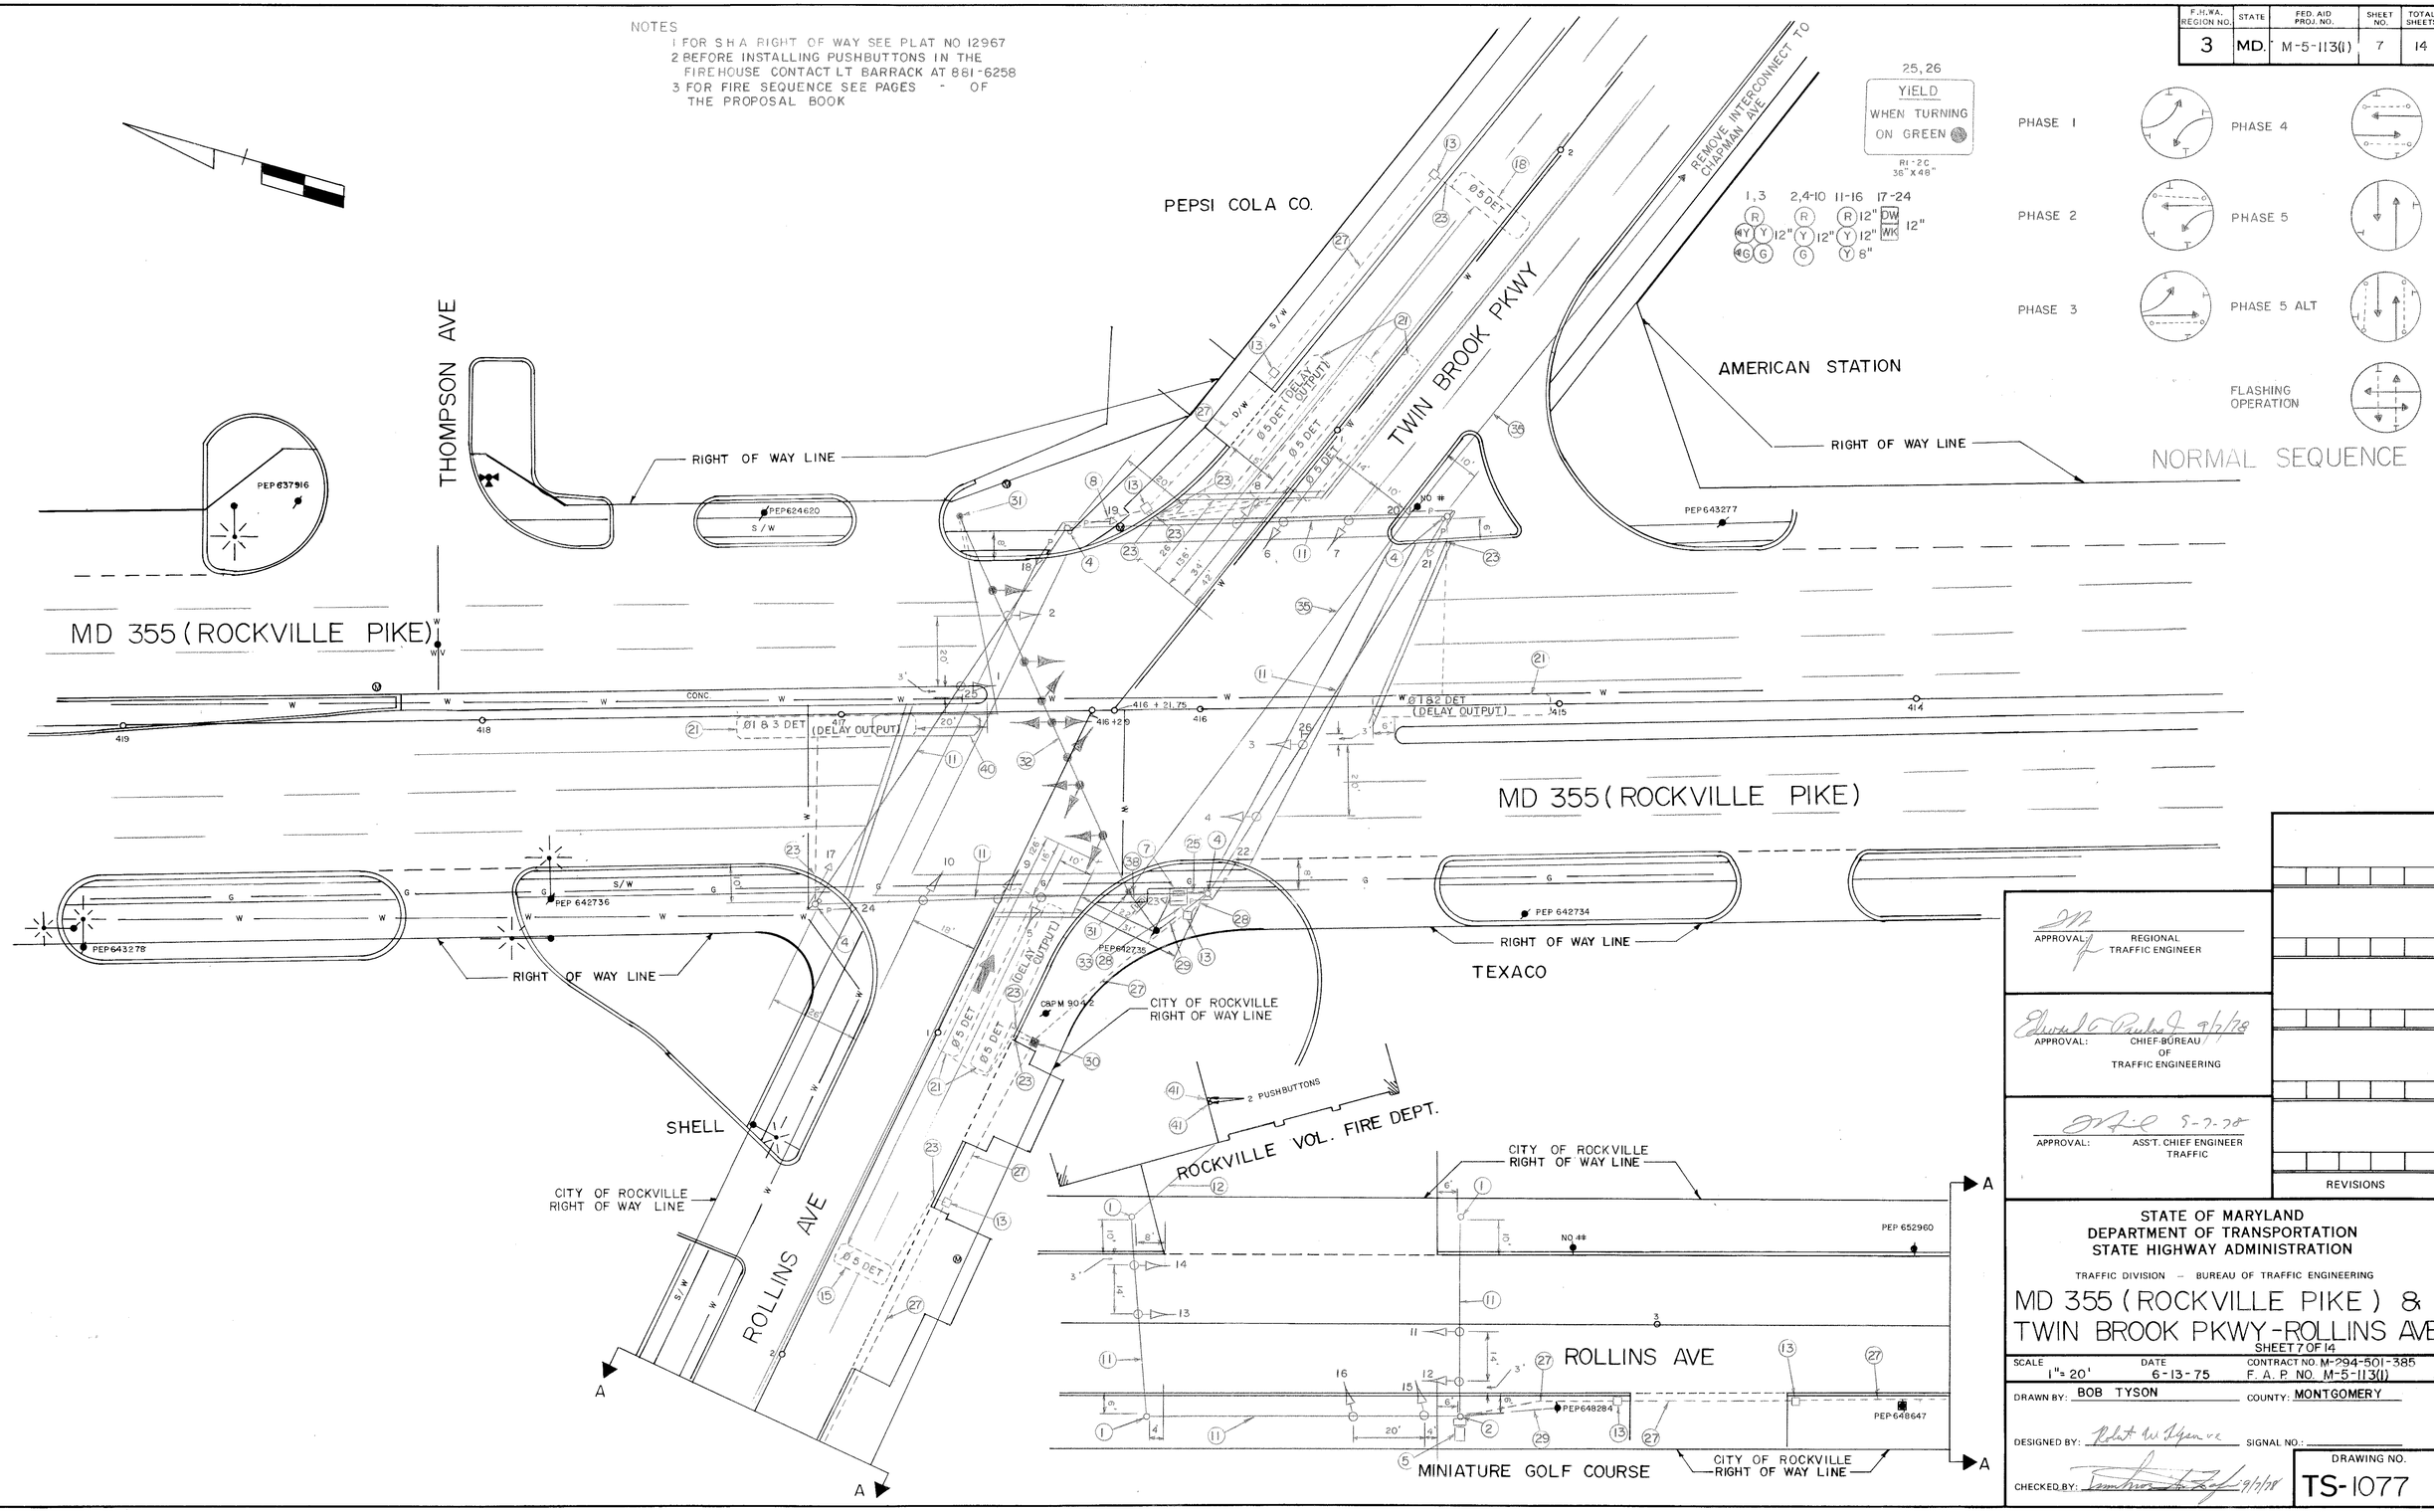

APPROVAL: REGIONAL TRAFFIC ENGINEER

APPROVAL: CHIEF BUREAU OF TRAFFIC ENGINEERING 9/7/78

APPROVAL: ASS'T. CHIEF ENGINEER TRAFFIC 5-7-78

REVISIONS

STATE OF MARYLAND
DEPARTMENT OF TRANSPORTATION
STATE HIGHWAY ADMINISTRATION

TRAFFIC DIVISION — BUREAU OF TRAFFIC ENGINEERING

MD 355 (ROCKVILLE PIKE) & TWIN BROOK PKWY-ROLLINS AVE

SHEET 7 OF 14

SCALE	DATE	CONTRACT NO. M-294-501-385
1" = 20'	6-13-75	F. A. P. NO. M-5-113(1)

DRAWN BY: BOB TYSON COUNTY: MONTGOMERY

DESIGNED BY: SIGNAL NO.:

CHECKED BY: 9/7/78

DRAWING NO. TS-1077

BRUNING 44 511 19927